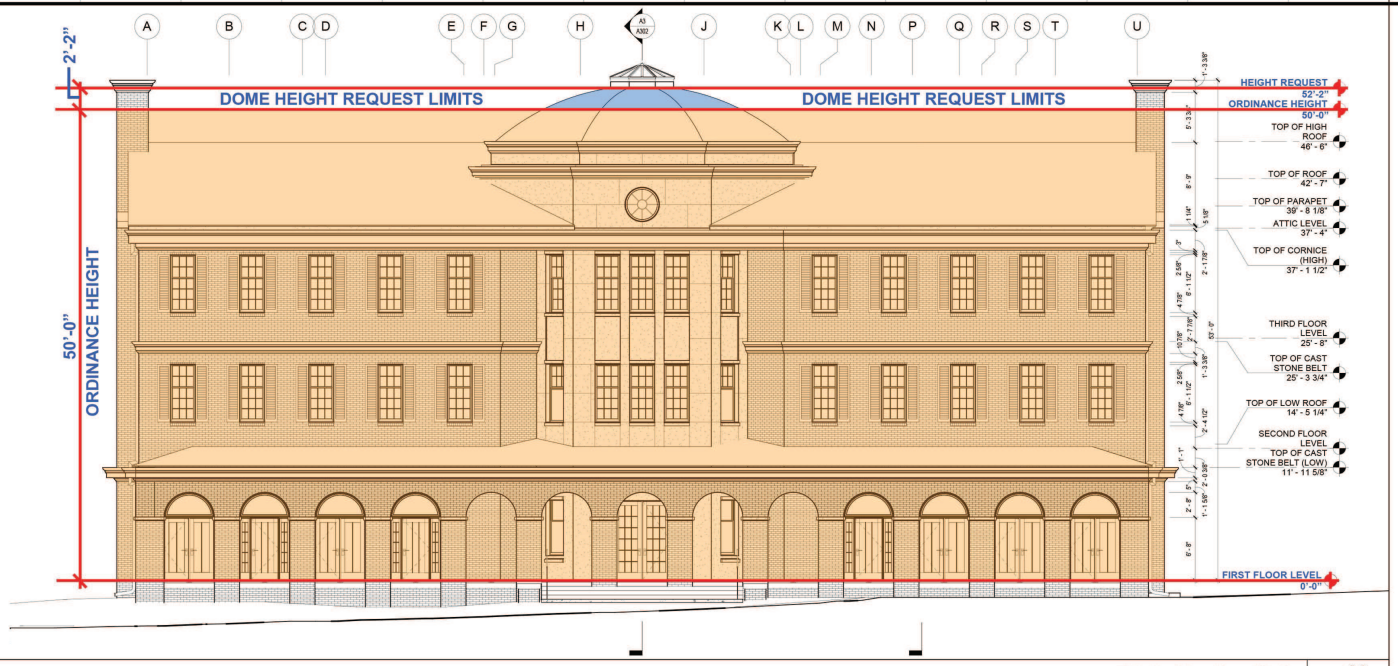

Exterior Elevation - North 02

3/16" = 1'-0" A3 / A101

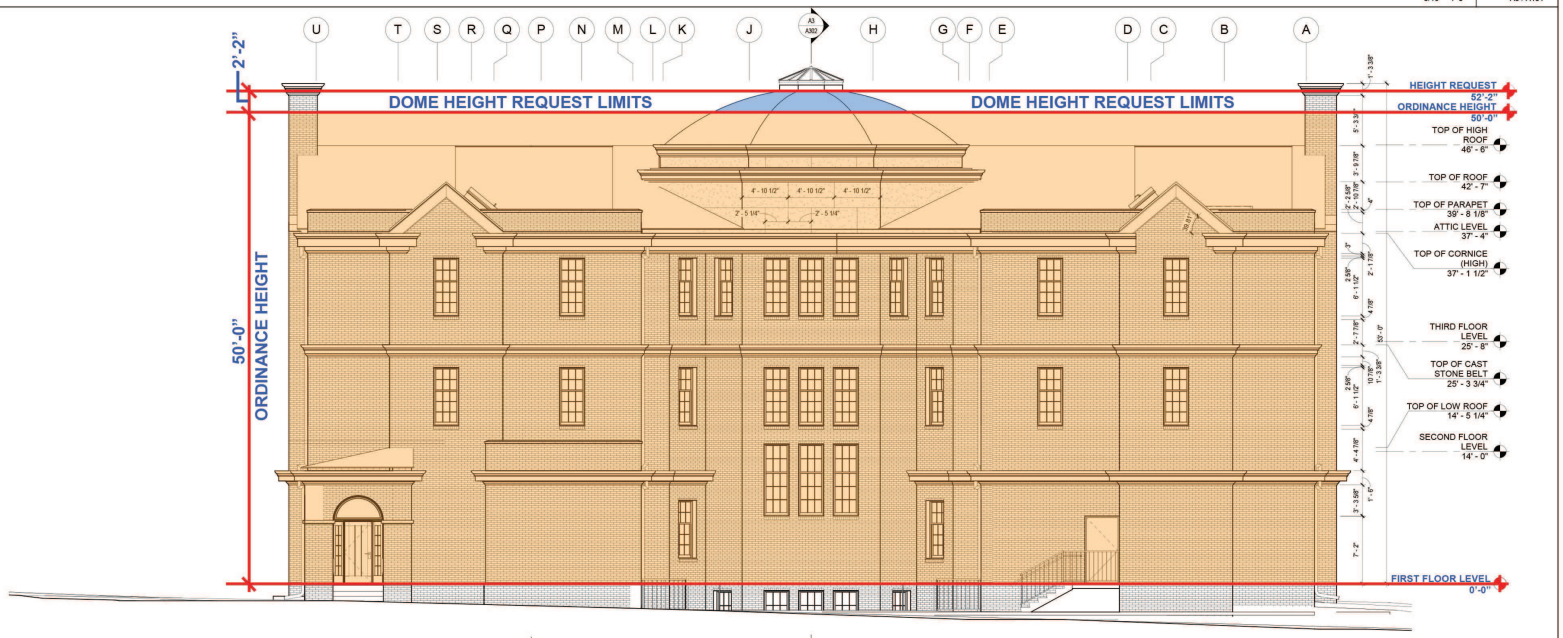

Exterior Elevation - South 01

3/16" = 1'-0" A3 / A103

gouldevans

kansas city • lawrence • new orleans
phoenix • san francisco • tampa

© 2015 Gould Evans

Pi Kappa Alpha
House-Oklahoma
State University

221 S. LINCOLN
STILLWATER, OK 74074

owner:
Pi Kappa Alpha - Gamma Chi Chapter
Building Committee
Oklahoma State University
221 S. Lincoln
Stillwater, OK 74074

architect:
Gould Evans Associates
3366A Magazine St.
New Orleans, LA 70115
504.861.6303 voice
816.931.6640 fax
www.gouldevans.com

associate architect:
Hornbeck Blatt Architects
101 South Broadway, Ste. 200
Edmond, OK 73034
405.340.8552 voice

structural engineer:
Trumble Dean, LLC
8512 S. Pennsylvania Ave., Ste. A
Oklahoma City, OK 73159
405.848.9202 voice

mechanical/electrical engineer:
Darr Collins Consulting Engineers
11425 NW 150th St.
Edmond, OK 73013
405.285.2400 voice
405.285.2444 fax

civil engineer:
Red Plains Professional, Inc.
2933 S. Bryant Ave.
Edmond, OK 73013-6137
405.341.4031 voice
405.341.4037 fax

construction manager:
CMS Willowbrook
620 NE 36th St.
Oklahoma City, OK 73105
405.600.9207 voice
405.600.9213 fax

UNLESS A PROFESSIONAL SEAL WITH SIGNATURE AND DATE IS AFFIXED, THIS DOCUMENT IS PRELIMINARY AND IS NOT INTENDED FOR CONSTRUCTION, RECORDING PURPOSES OR IMPLEMENTATION

STATE OF OKLAHOMA
ROBERT ALAN WHITE
A-6765
REGISTERED ARCHITECT

Number	Revision Description	Date

Project No 1314-0050
Date: December 04, 2015
Sheet:

Exterior Elevations

A201

CONSTRUCTION DOCUMENTS