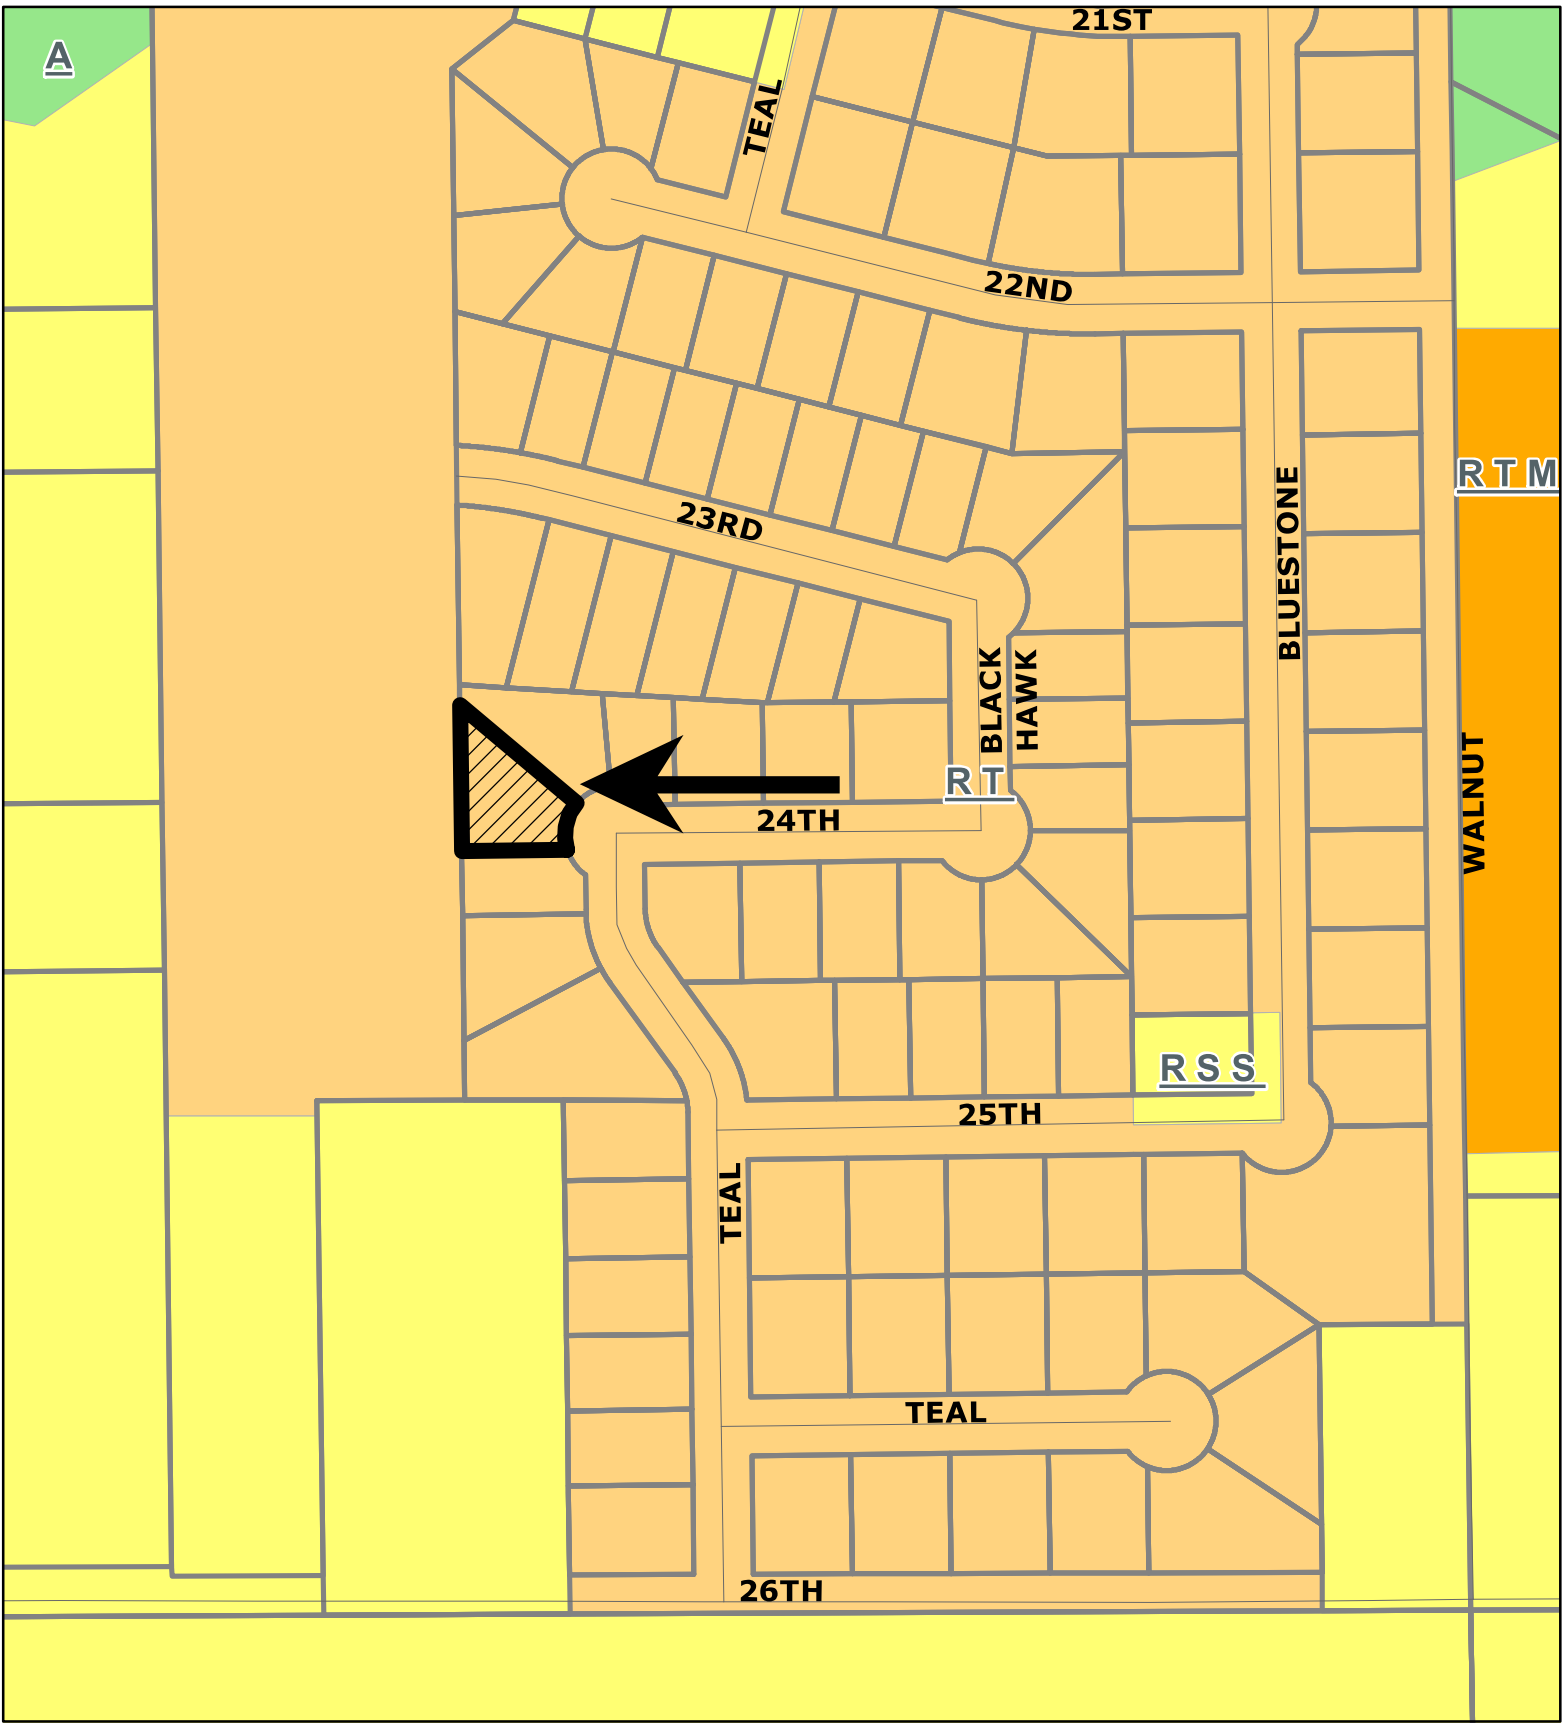

N
W E
S

OKLAHOMA
STILL PIONEERING

Project Type: Variance
Request: To allow reduced rear yard setback
Address: 2310 and 2312 S Teal St
Applicant: Heritage Residential, LLC