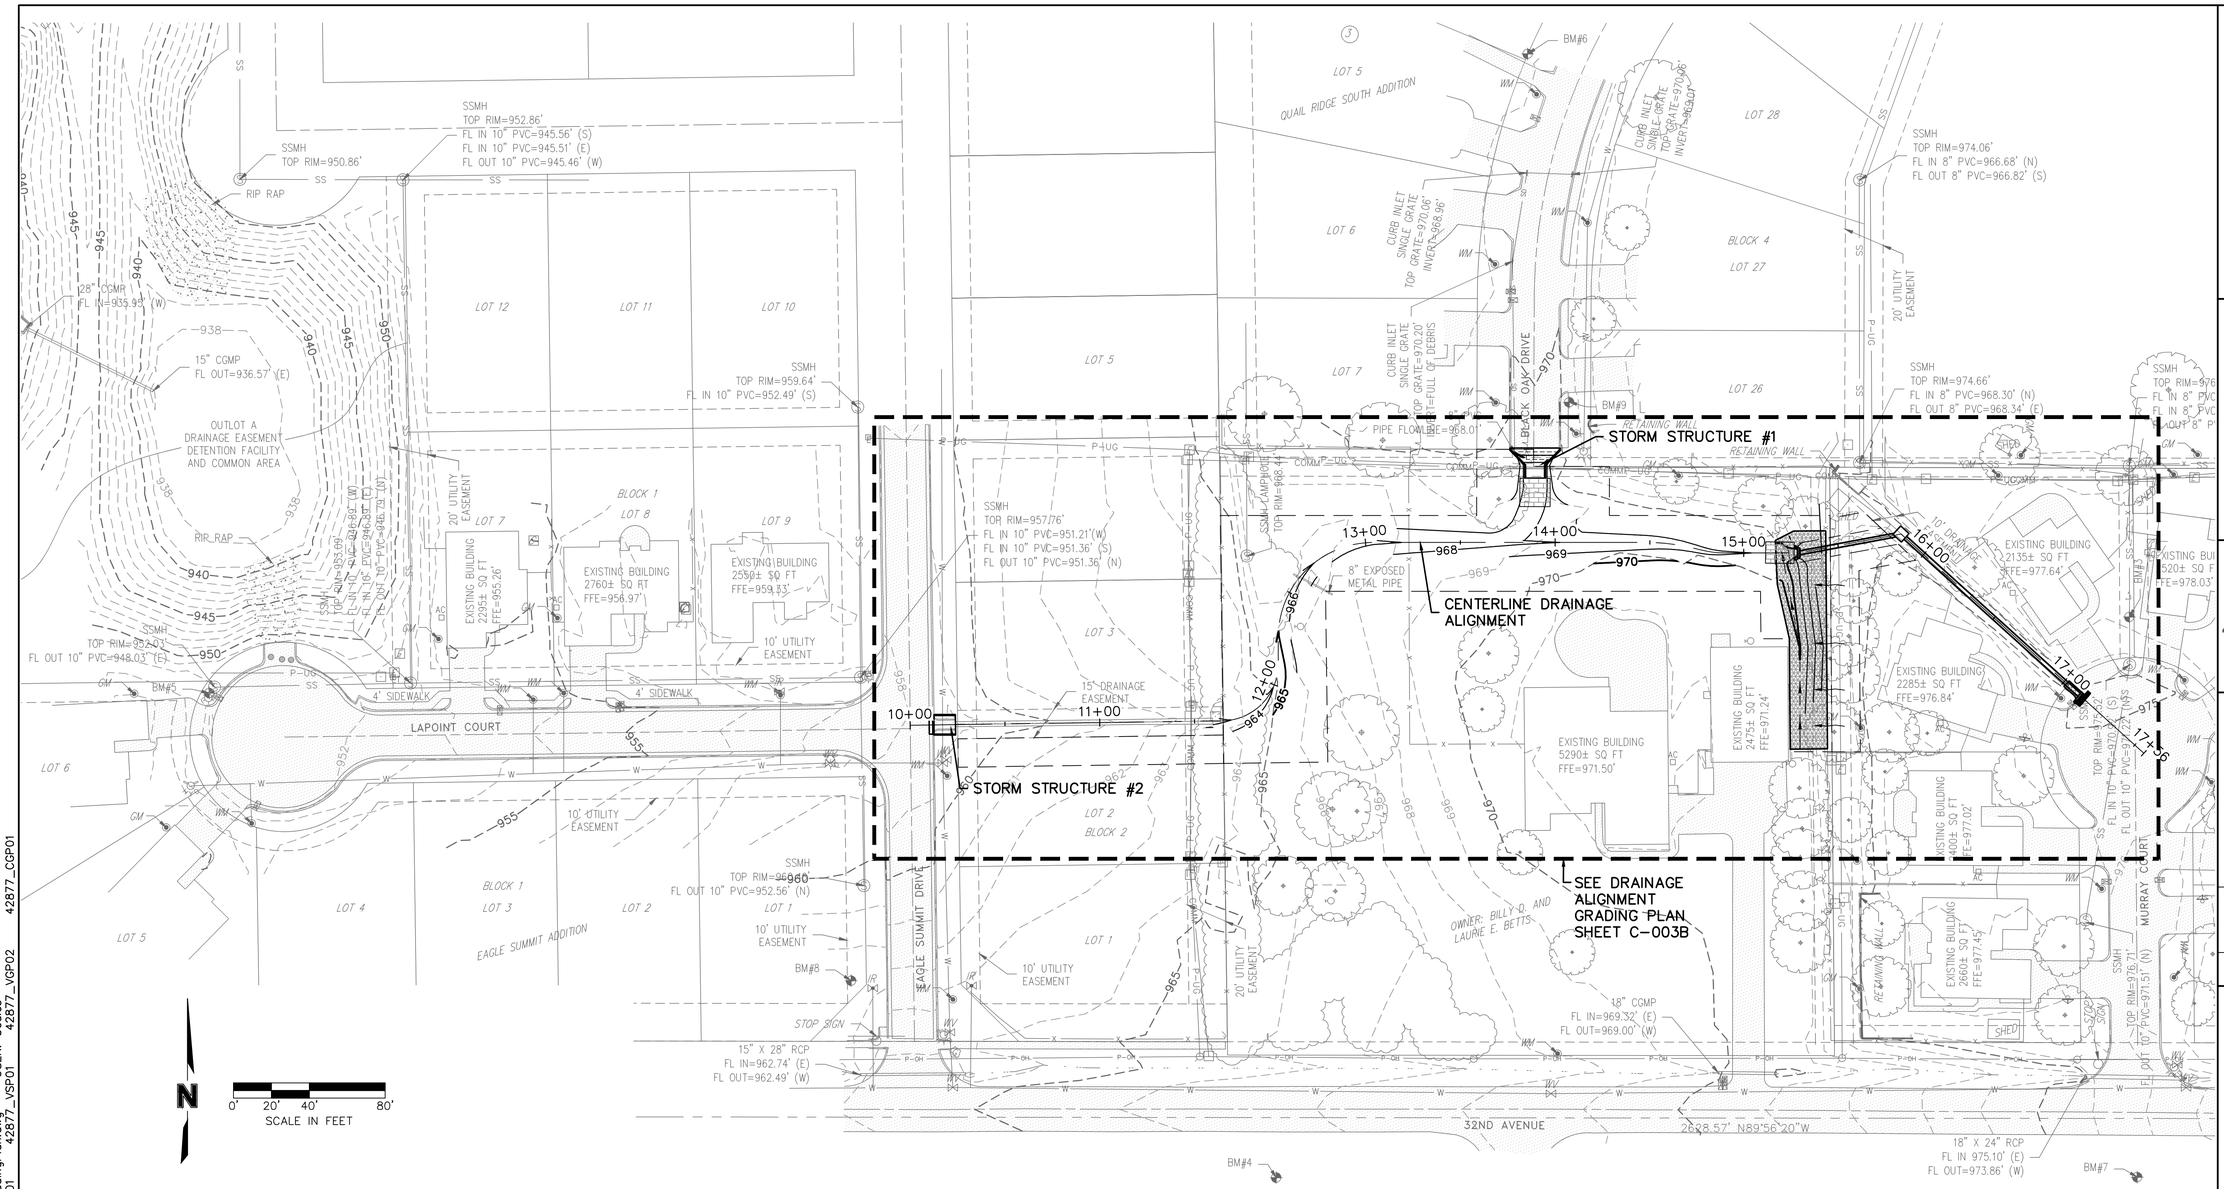

OVERALL GRADING PLAN

CONSTRUCTION NOTE:
ALL DISTURBED AREAS SHALL BE HAVE SOLID SLAB SODDING WITH OVERSEED WITH PERENNIAL RYE.

EASEMENT NOTE:
SEE C-005 FOR TEMPORARY AND PERMANENT CONSTRUCTION EASEMENT INFORMATION

STORM STRUCTURE NOTE:
SEE C-004A FOR STORM STRUCTURE #1
SEE C-004 FOR STORM STRUCTURE #2

OKIE811 Know what's below. Call before you dig.

DWG: F:\Projects\014-2877_LDVP\Design\42877_GradingPlan.dwg USER: bcales
DATE: Nov 20, 2015 3:14pm XREFS: 42877_TTL01 42877_VSP01 42877_VGP02 42877_CGP01

CITY OF stillwater

OLSSON ASSOCIATES
201 NW 63RD STREET SUITE 205
OKLAHOMA CITY, OK 73116
TEL 303.237.2072
FAX 303.237.2659
www.olssonassociates.com
C.A. #2483 EXP. 06/30/17

REGISTERED PROFESSIONAL ENGINEER BRIAN RAY CHEEK 24567 OKLAHOMA 11-20-15

REV. NO.	DATE	REVISIONS DESCRIPTION
0	04/29/15	ISSUE FOR CONSTRUCTION
1	11/20/15	ISSUE FOR BID

REVISIONS

OVERALL GRADING PLAN

SOUTH BLACK OAK DRIVE
VICINITY STORMWATER PROJECT

STILLWATER, OK

2015

drawn by: BTR
checked by: SA
approved by: DGC
project no.:
date:

SHEET C-003