RIGHT-OF-WAY PARCEL SUMMARY

PARCEL	OWNER	TYPE	SQ. FT.	ACRES
1.0	BRENTWOOD PARK ESTATE ASSOCIATION DECLARATION OF UNIT OWNERSHIP ESTATE	PERMANENT	1726.20	0.040
1.1	BRENTWOOD PARK ESTATE ASSOCIATION DECLARATION OF UNIT OWNERSHIP ESTATE	TEMPORARY	1500.00	0.034
2.0	*J. MARK GRIMSLEY TRUSTEE WARRANTY DEED BOOK 1930, PAGE 603*	PERMANENT	112.50	0.003
3.0	BOARD OF EDUCATION OF STILLWATER	PERMANENT	4208.97	0.096

1 inch = 20 ft. (HORIZ.)
20 0 20 40
5 0 5 10
1 inch = 5 ft. (VERT)

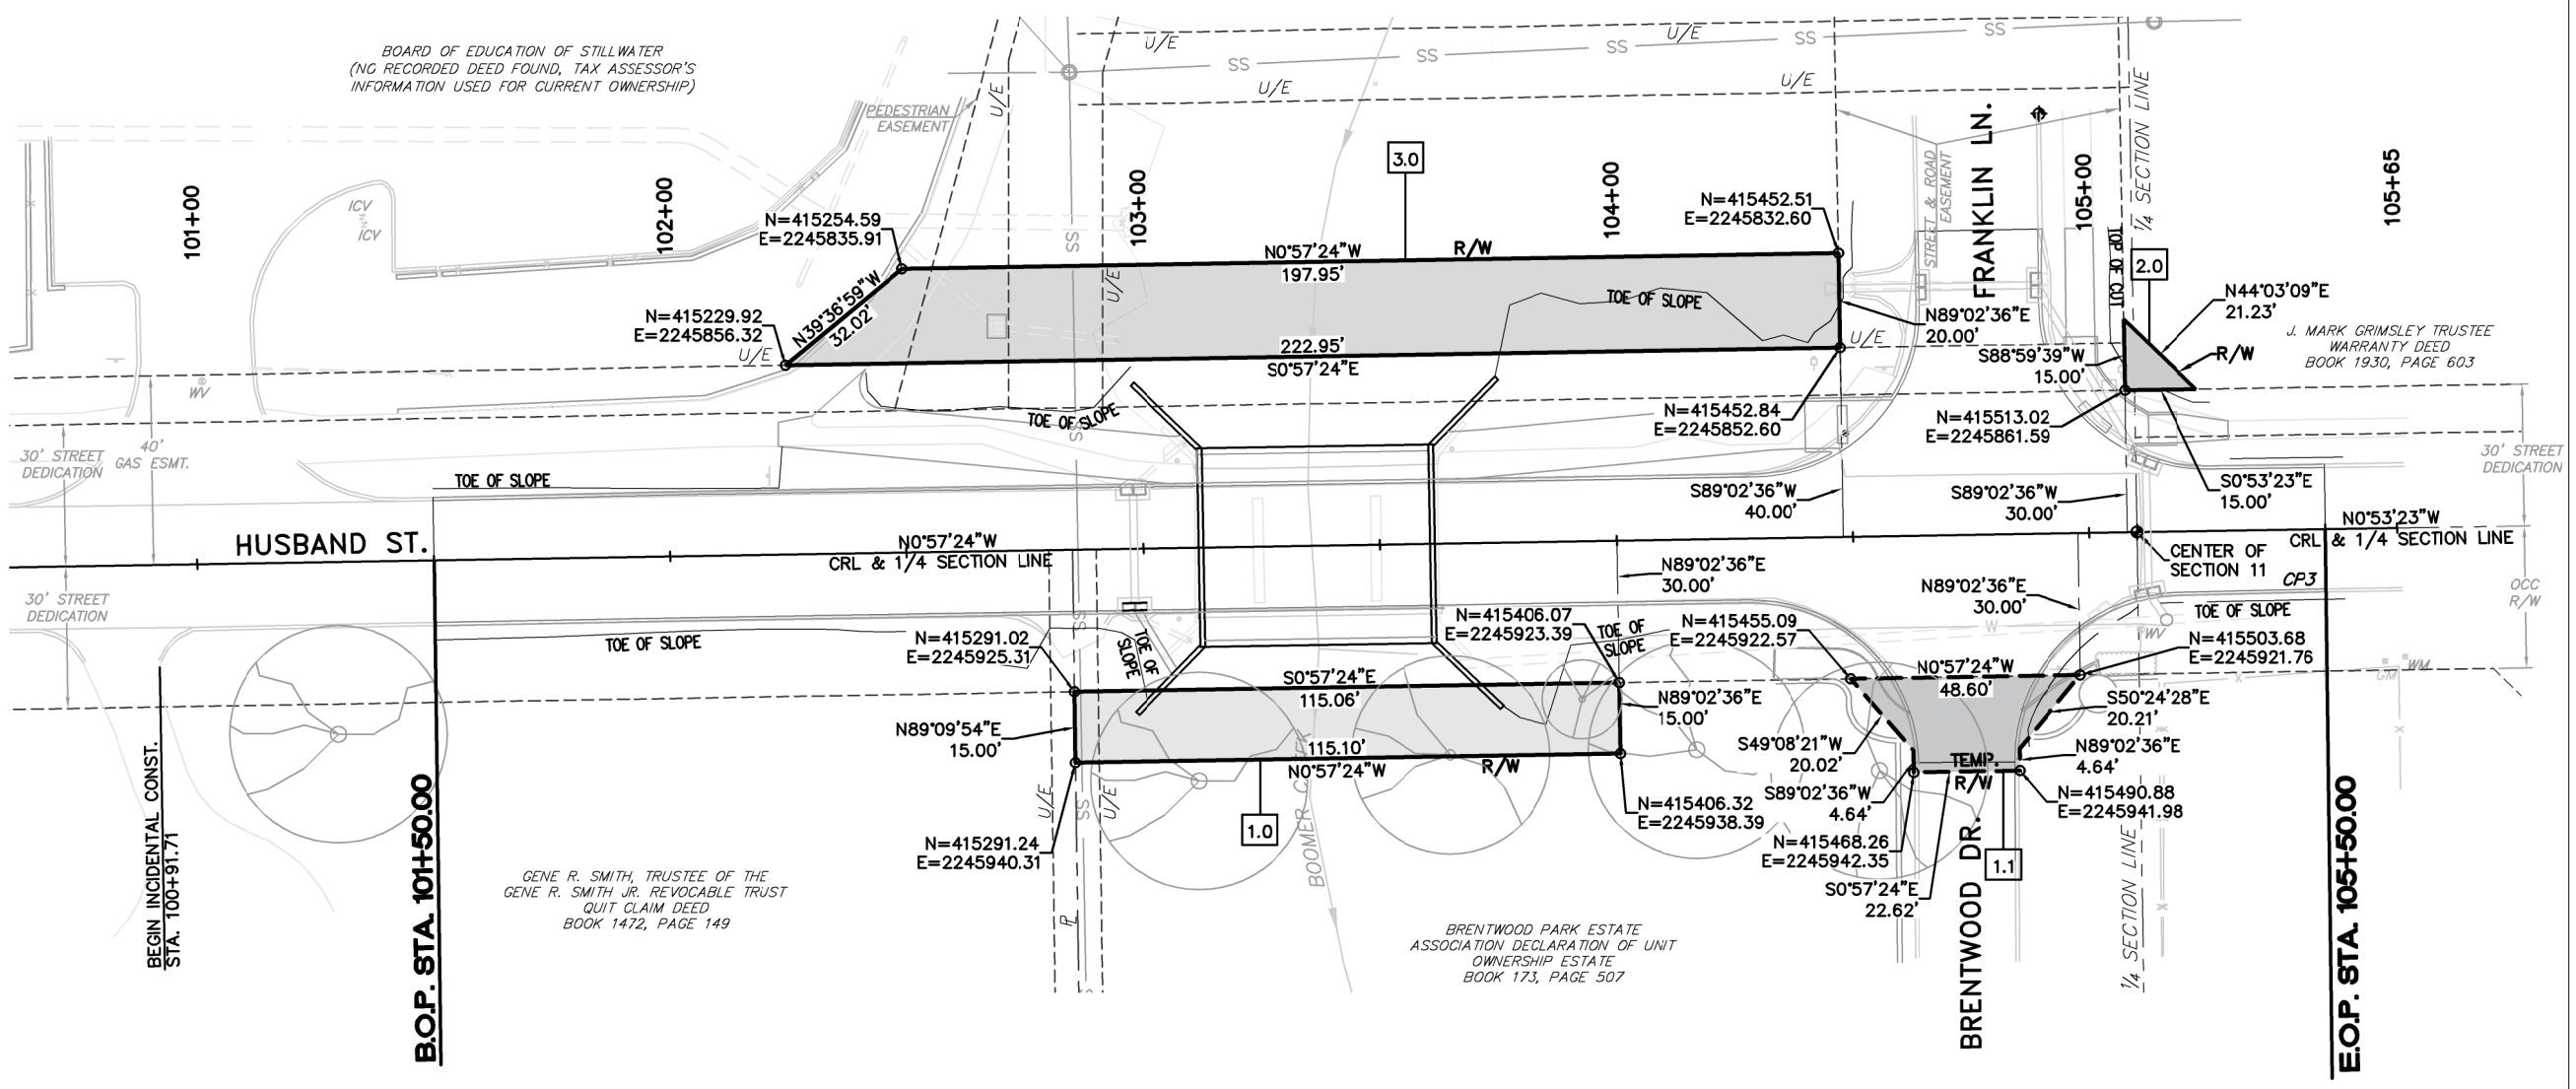

NOTE:

TREE LOCATIONS SHOWN ARE APPROXIMATE

NO.	DATE	DESCRIPTION OF REVISION OR ISSUE	BY	APP'D.

BKL incorporated
CA. 2822 (PE) 6-30-2016
1623 E 6TH STREET
TULSA, OKLAHOMA 74120
TEL: 918-835-9588
FAX: 918-835-9119
MAIL@BKLINC.COM

The City of Stillwater OKLAHOMA

STILL PIONEERING
RIGHT-OF-WAY PARCELS
FY14 BRIDGE MAINTENANCE AND IMPROVEMENT PROJECT, HUSBAND STREET

DESIGNED BY:	RTS
DRAWN BY:	JIB
CHECKED BY:	RTS
APPROVED BY:	

DATE	5/15/2015
SCALE	1"=20'
PROJECT NUMBER	14TR03D – T.0.3
SHEET	PARCEL EXIBIT
REV	0

SHEET 16 OF 23 SHEETS