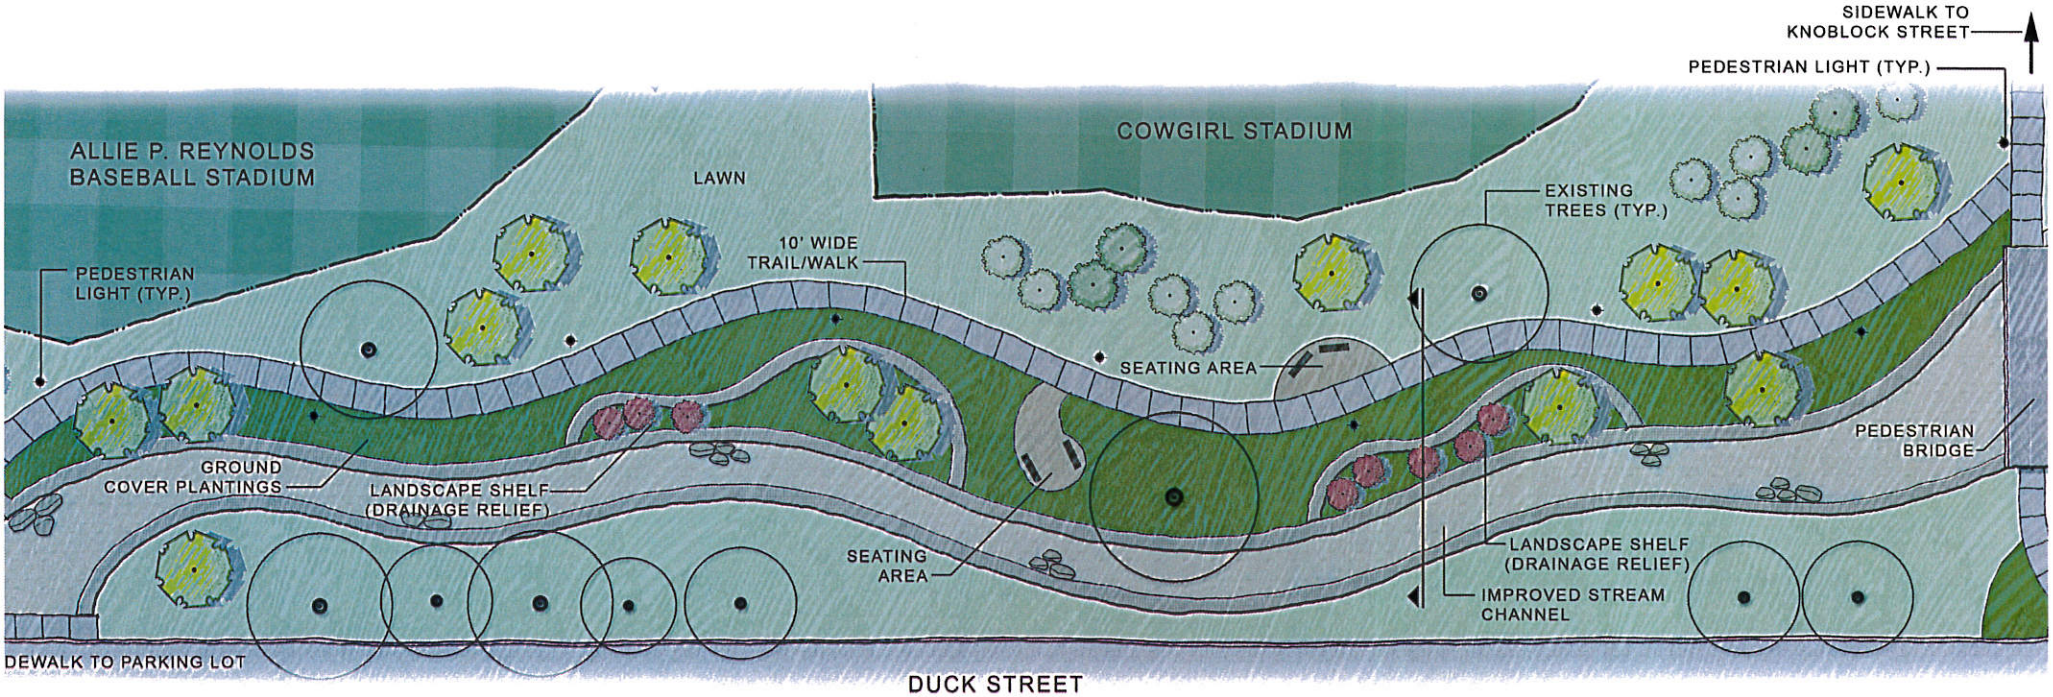

:PTUAL PLAN VIEW

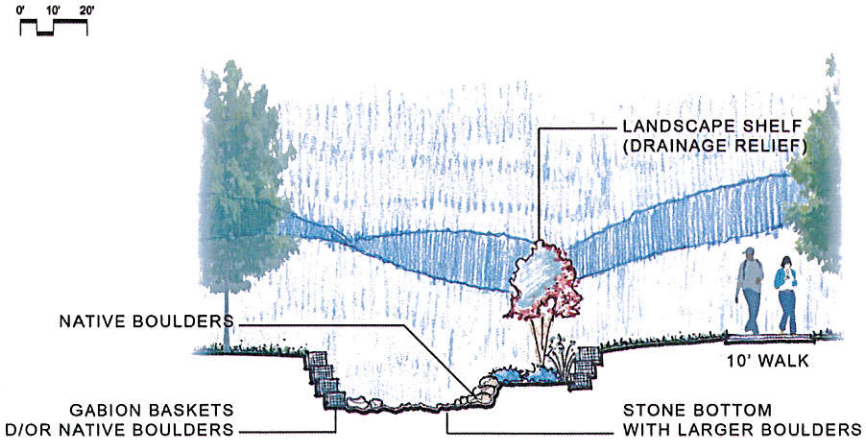

SECTION 1 - LOOKING SOUTH

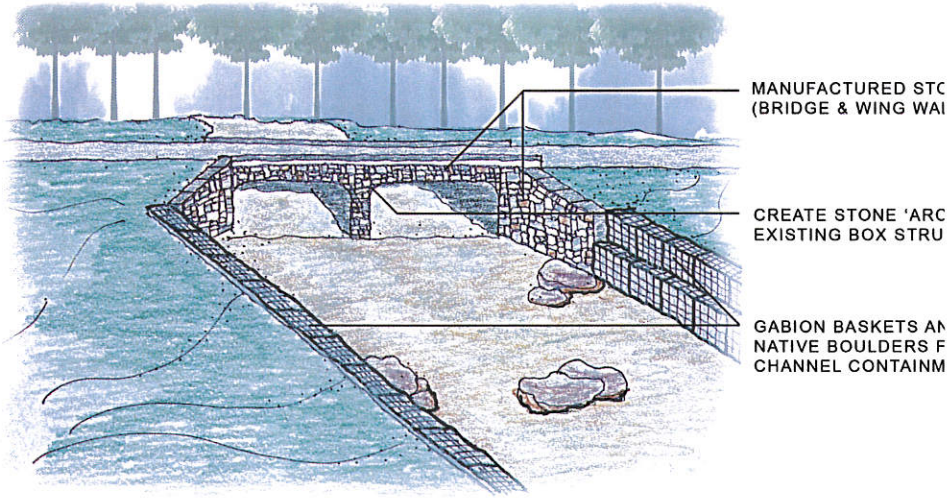

CONCEPTUAL BRIDGE DESIGN

RY 2016

ALDRICK DESIGN ASSOCIATES, INC.

OKLAHOMA STATE UNIVERSITY

BOOMER CREE

CONCEPTUAL CREEK IMPROVEM

STILLWATER . OKLAH