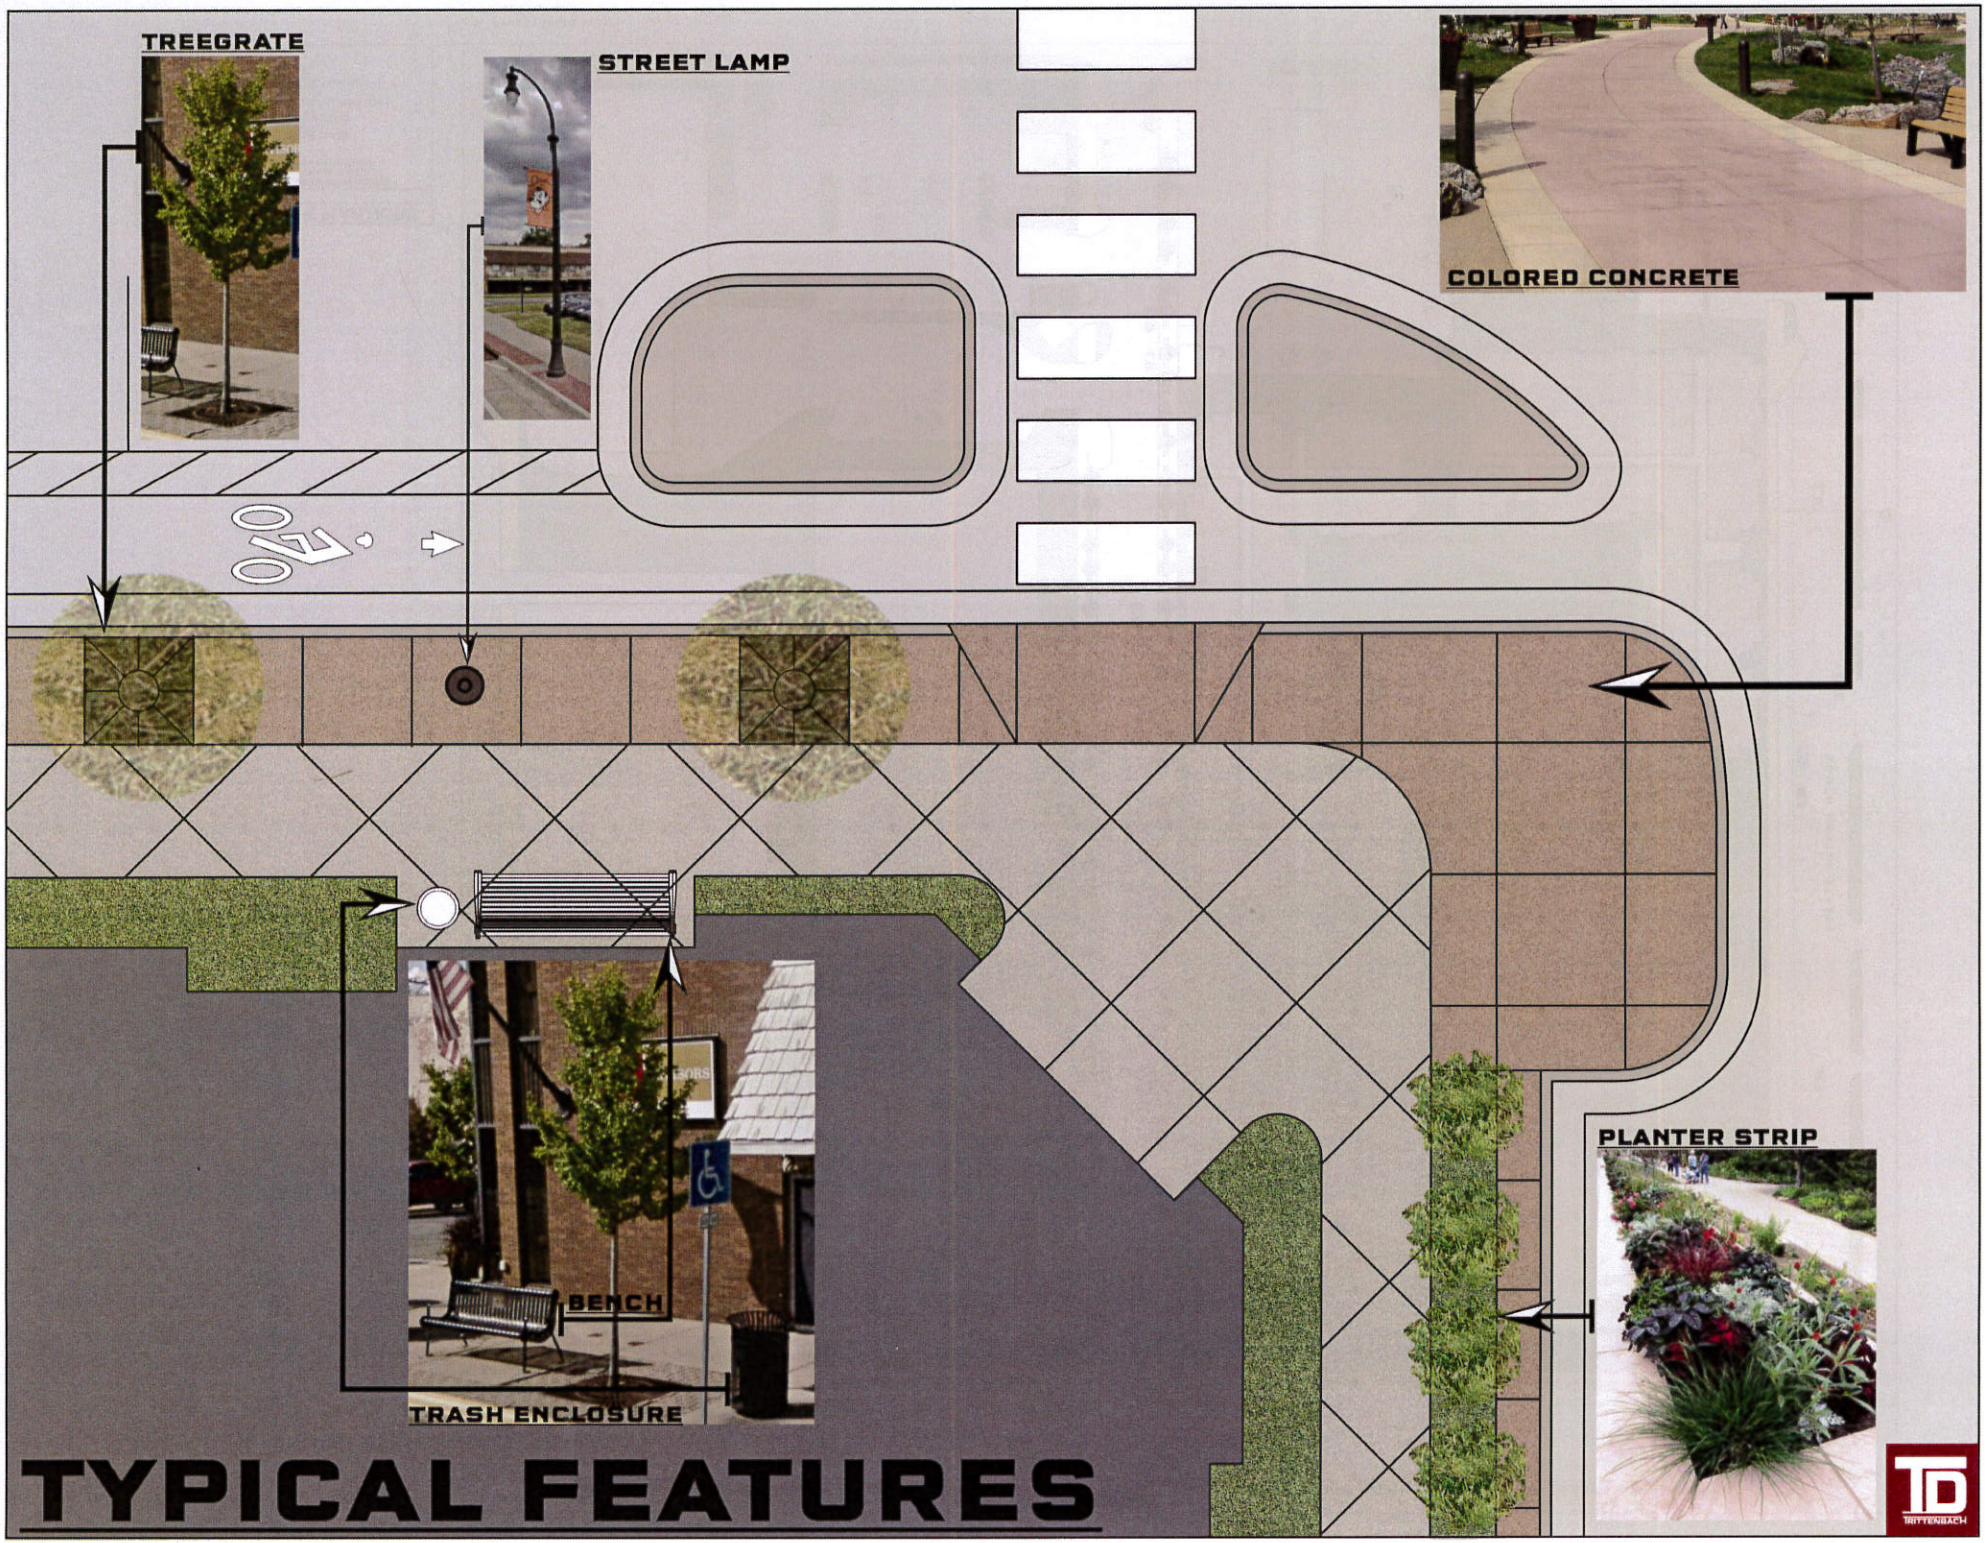
TREEGRATE
STREET LAMP
COLORED CONCRETE
70'
BENCH
TRASH ENCLOSURE
PLANTER STRIP
TYPICAL FEATURES

Example Images