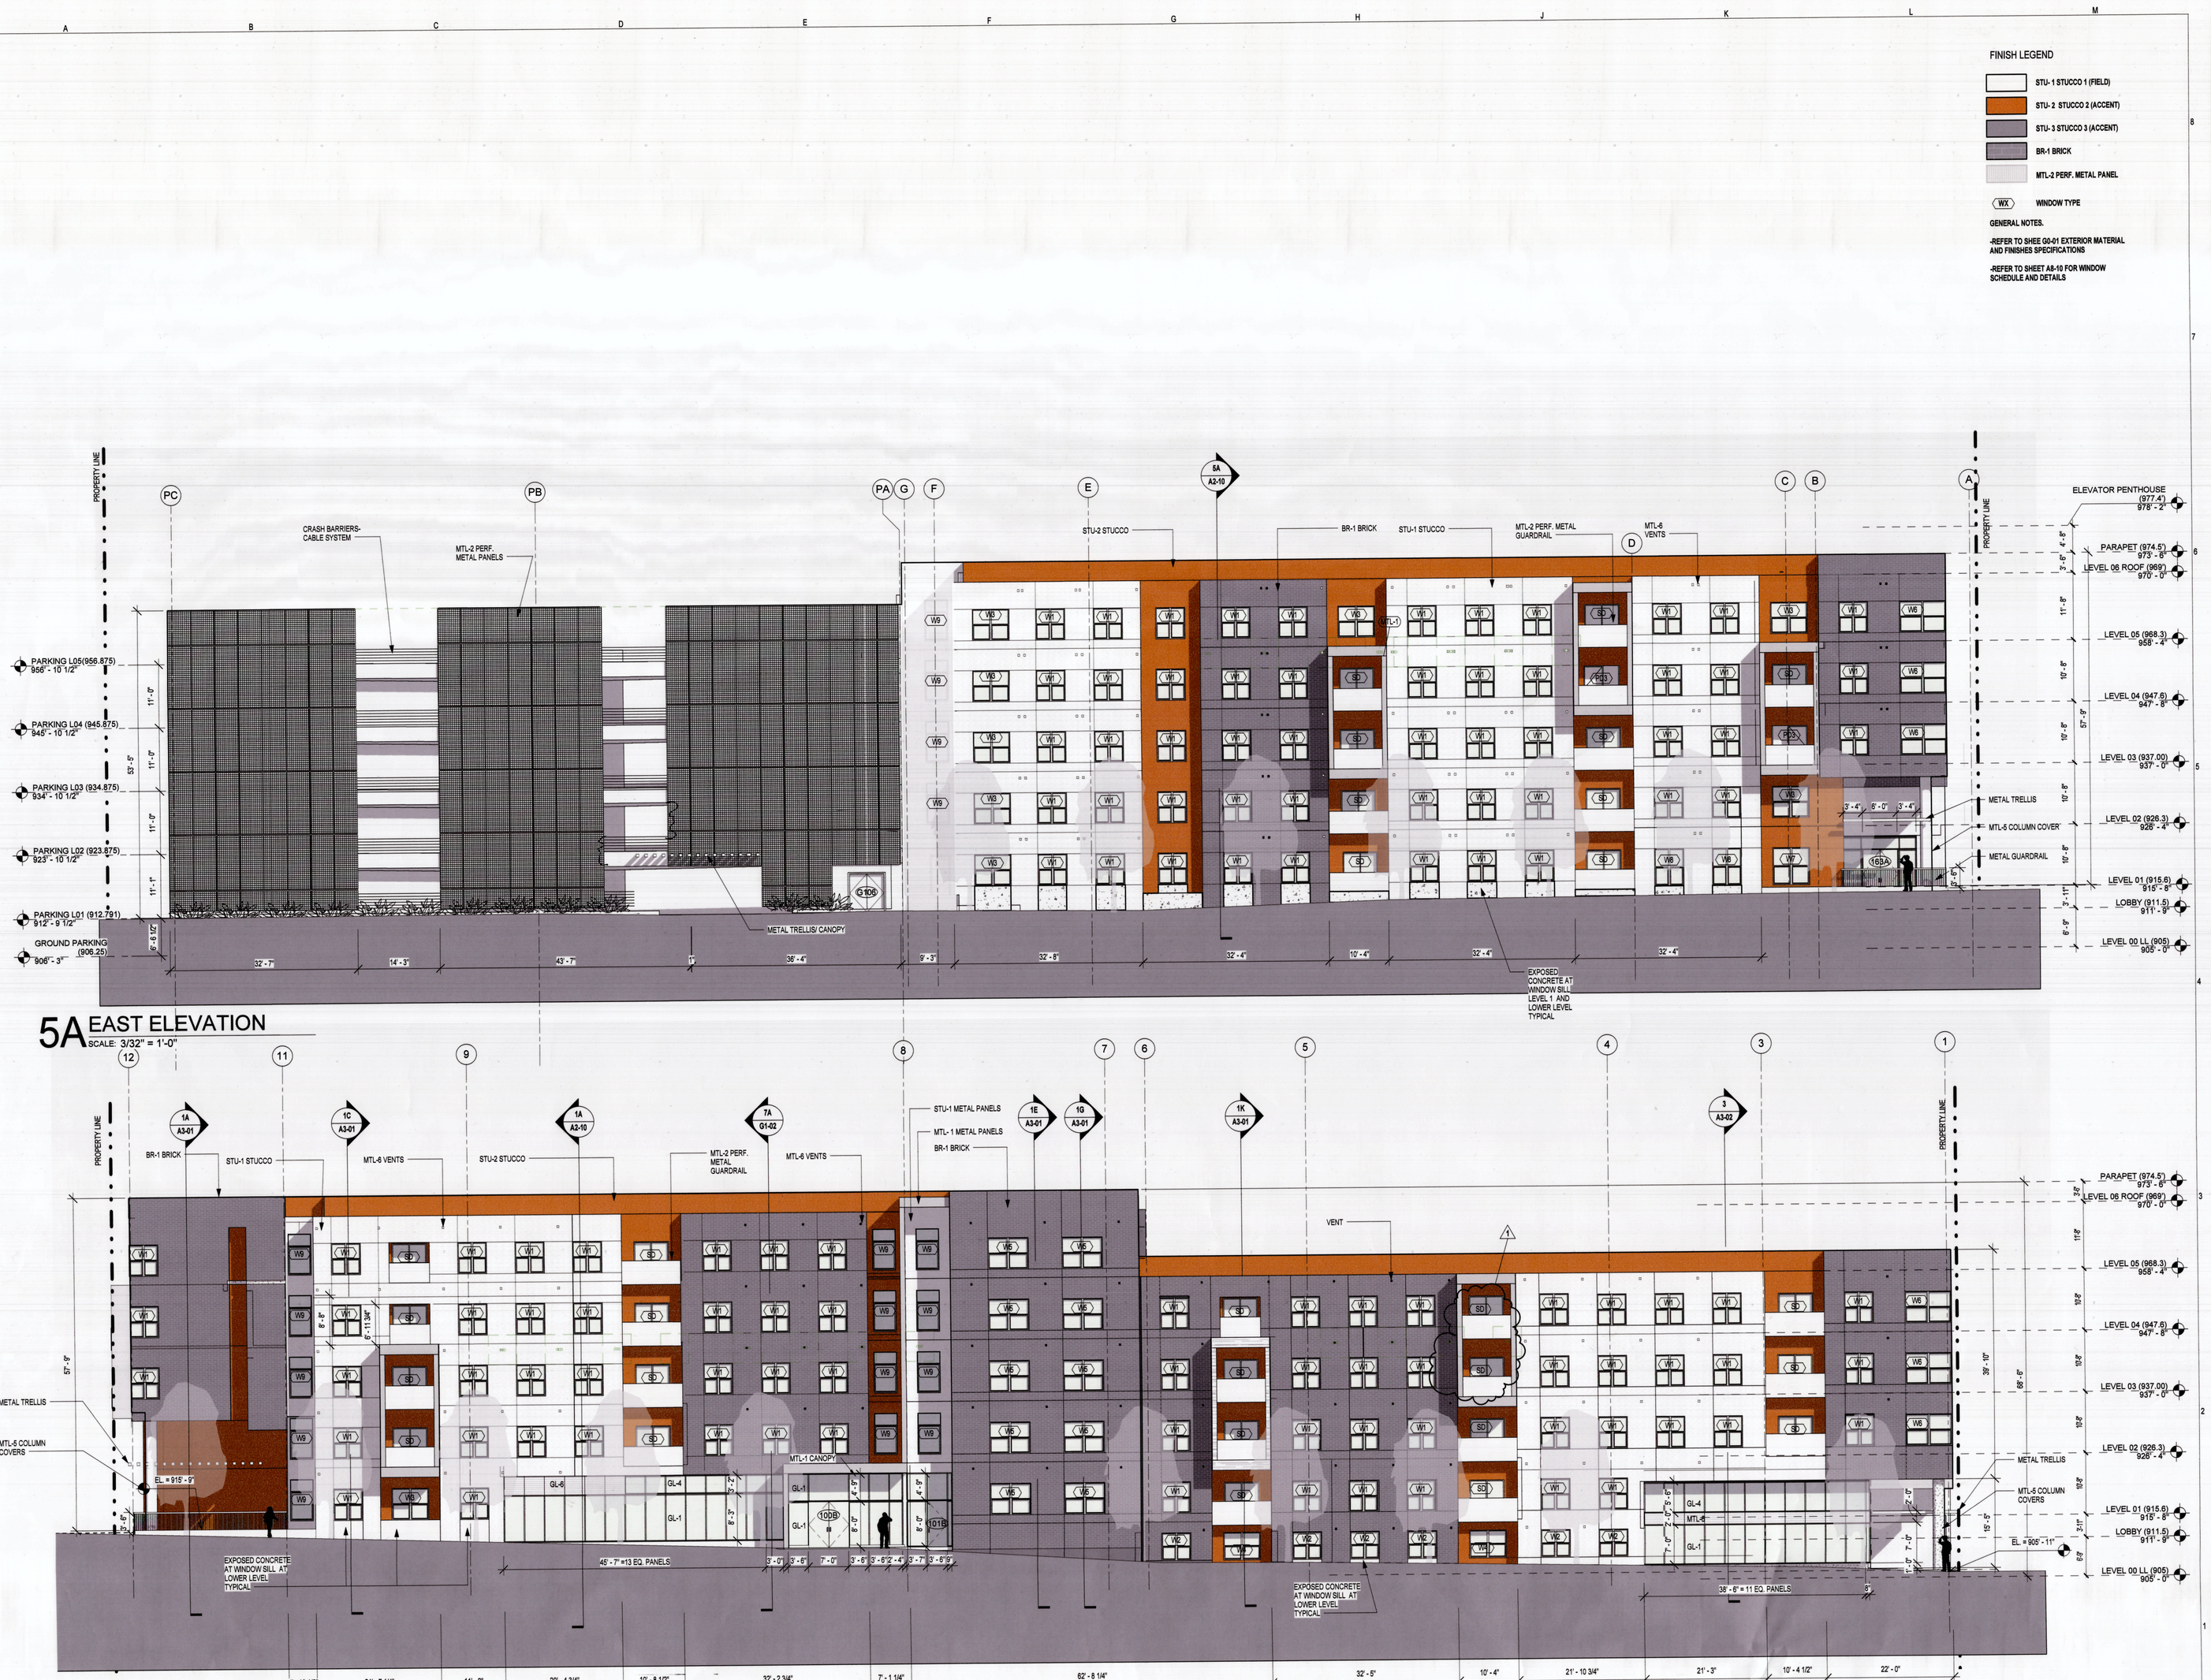

PROJECT NAME

STILLWATER ENTERPRISES, LLC. STUDENT HOUSING PROJECT, STILLWATER, OK.

PROJECT ADDRESS

W. 4th Avenue
& S. Hester Street
Stillwater, OK
74074

ARCHITECT

VALERIO DEWALT TRAIN ASSOCIATES, INC.
500 N. DEARBORN, SUITE 900
CHICAGO, IL 60654
312.260.7300
www.buildordie.com

PROJECT TEAM **ARCHITECT STAMP**

JOSEPH VALERIO
STEVE DROLL
ROMINA TONUCCI
VERONICA WIDHOLM
CHRISTOPHER AMT
HIBA BHATTY
JOHN RIZOR

VDTA PROJECT NUMBER

14110.00

CONSULTANT

MEP/FP
HENDERSON ENGINEERS, INC.
3535 BRIARPARK DRIVE, SUITE 200
HOUSTON, TX 77042
713.783.7707

STRUCTURAL
ROBERT DARVAS ASSOCIATES
440 SOUTH MAIN STREET
ANN ARBOR, MI 48104
734.761.8713

CIVIL
KEYSTONE ENGINEERING
P.O. BOX 138
STILLWATER, OK 740786
405.743.3355

Issue

No.	Issue For	Date
	OWNER REVIEW	12/10/2015
	SCHEMATIC DESIGN	12/28/2015
	PRE-APPROVAL MTG	01/07/2016
	FOUNDATION PERMIT	02/24/2016
	100% DD- PRICING	02/24/2016
1	REVISION (TEMP)	XX/XX/2016
2	ALTERNATE COMPLIANCE SUBMITTAL	02/26/2016

FOR INFORMATION ONLY

© 2016 VALERIO DEWALT TRAIN ASSOCIATES, INC

SHEET TITLE

EXTERIOR ELEVATIONS
NORTH & EAST

SHEET NUMBER

A2-01

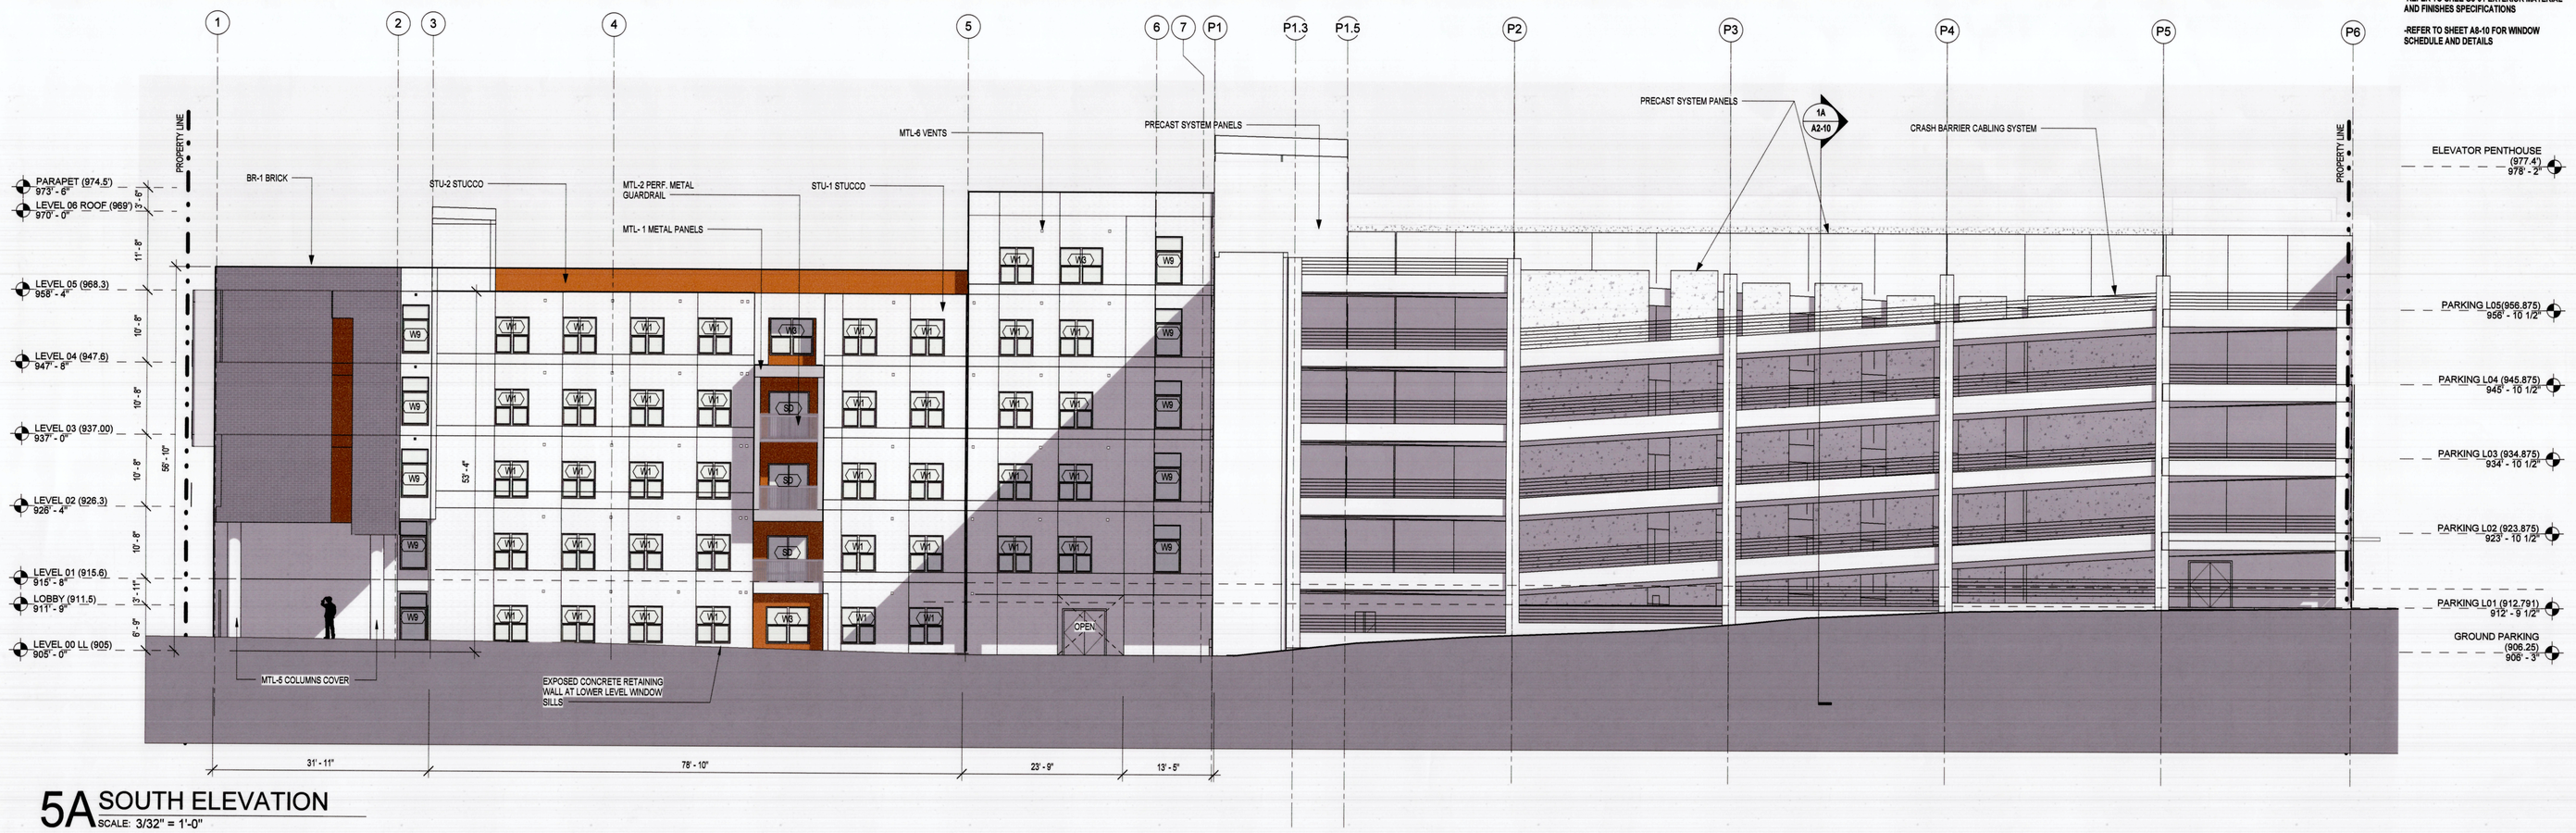

5A SOUTH ELEVATION
SCALE: 3/32" = 1'-0"

1A WEST ELEVATION
SCALE: 3/32" = 1'-0"

FINISH LEGEND

- STU- 1 STUCCO 1 (FIELD)
- STU- 2 STUCCO 2 (ACCENT)
- STU- 3 STUCCO 3 (ACCENT)
- BR-1 BRICK
- MTL-2 PERF. METAL PANEL
- WX WINDOW TYPE

GENERAL NOTES.

-REFER TO SHEE G0-01 EXTERIOR MATERIAL AND FINISHES SPECIFICATIONS

-REFER TO SHEET A8-10 FOR WINDOW SCHEDULE AND DETAILS

PROJECT NAME

STILLWATER ENTERPRISES, LLC. STUDENT HOUSING PROJECT, STILLWATER, OK.

PROJECT ADDRESS

W. 4th Avenue
& S. Hester Street
Stillwater, OK
74074

VALERIO DEWALT TRAIN

ARCHITECT

VALERIO DEWALT TRAIN ASSOCIATES, INC.
500 N. DEARBORN, SUITE 900
CHICAGO, IL 60654
312.280.7300
www.buildordie.com

PROJECT TEAM — **ARCHITECT STAMP**

JOSEPH VALERIO
STEVE DROLL
ROMINA TONUCCI
VERONICA WIDHOLM
CHRISTOPHER AMT
HIBA BHATTY
JOHN RIZOR

VDTA PROJECT NUMBER

14110.00

CONSULTANT

MEP/FP
HENDERSON ENGINEERS, INC.
3535 BRIARPARK DRIVE, SUITE 200
HOUSTON, TX 77042
713.783.7707

STRUCTURAL
ROBERT DARVAS ASSOCIATES
440 SOUTH MAIN STREET
ANN ARBOR, MI 48104
734.761.8713

CIVIL
KEYSTONE ENGINEERING
P.O. BOX 136
STILLWATER, OK 740786
405.743.3355

Issue		
No.	Issue For	Date
	OWNER REVIEW	12/10/2015
	SCHEMATIC DESIGN	12/28/2015
	PRE-APPROVAL MTG	01/07/2016
	FOUNDATION PERMIT	02/24/2016
	100% DD- PRICING	02/24/2016
2	ALTERNATE COMPLIANCE SUBMITTAL	02/26/2016

FOR INFORMATION ONLY

© 2016 VALERIO DEWALT TRAIN ASSOCIATES, INC

SHEET TITLE

EXTERIOR ELEVATIONS
SOUTH & WEST

SHEET NUMBER

A2-02

W. 4TH AVE AND S. RAMSEY ST. LOOKING SOUTHEAST

W. 4TH AVE AND S. HESTER ST. LOOKING SOUTHWEST

PROJECT NAME

STILLWATER ENTERPRISES, LLC. STUDENT HOUSING PROJECT, STILLWATER, OK.

PROJECT ADDRESS

W. 4th Avenue
& S. Hester Street
Stillwater, OK
74074

ARCHITECT

VALERIO DEWALT TRAIN ASSOCIATES, INC.
500 N. DEARBORN, SUITE 900
CHICAGO, IL 60654
312.260.7300
www.buildordie.com

PROJECT TEAM

JOSEPH VALERIO
STEVE DROLL
ROMINA TONUCCI
VERIONICA WICHOLM
CHRISTOPHER AMT
HIBA BHATTY
JOHN RIZOR

ARCHITECT STAMP

VDTA PROJECT NUMBER

14110.00

CONSULTANT

MEP/FP
HENDERSON ENGINEERS, INC.
3535 BRIARPARK DRIVE, SUITE 200
HOUSTON, TX 77042
713.783.7707

STRUCTURAL
ROBERT DARVAS ASSOCIATES
440 SOUTH MAIN STREET
ANN ARBOR, MI 48104
734.761.8713

CIVIL
KEYSTONE ENGINEERING
P.O. BOX 138
STILLWATER, OK 74076
405.743.3355

Issue		
No.	Issue For	Date
	SCHEMATIC DESIGN	12/28/2015
	PRE-APPROVAL MTG	01/07/2016
2	ALTERNATE COMPLIANCE SUBMITTAL	02/26/2016

FOR INFORMATION ONLY

© 2016 VALERIO DEWALT TRAIN ASSOCIATES, INC

SHEET TITLE

RENDERINGS

SHEET NUMBER

G0-02