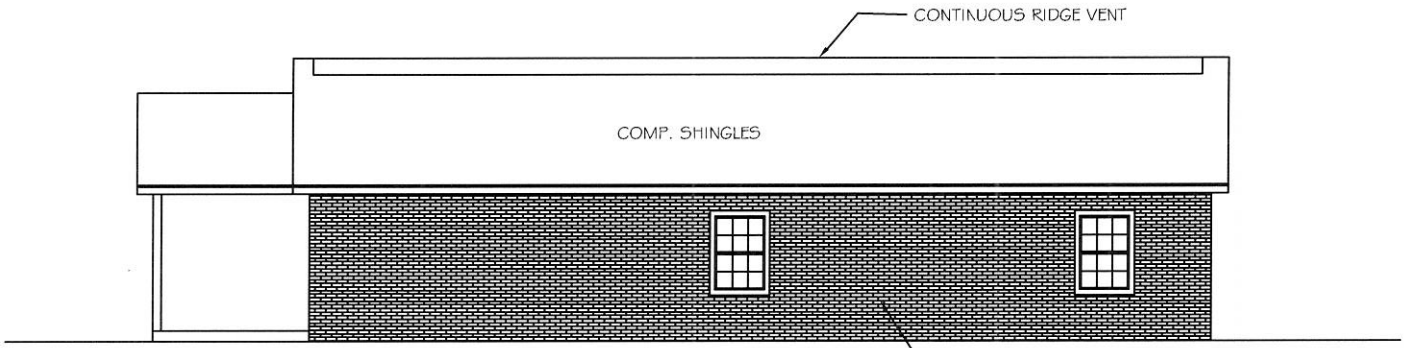

A RIGHT ELEVATION
1/8" = 1'-0"

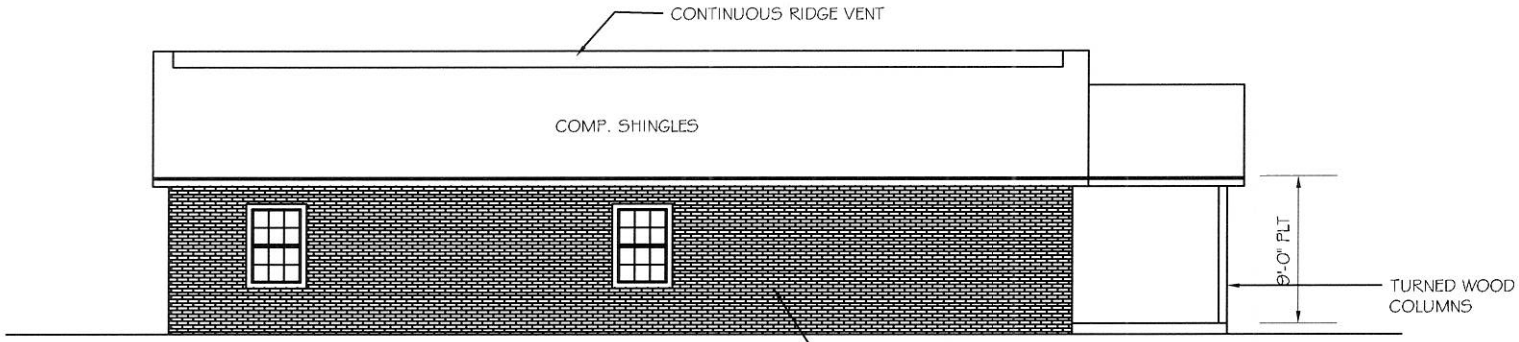

B LEFT ELEVATION
1/8" = 1'-0"

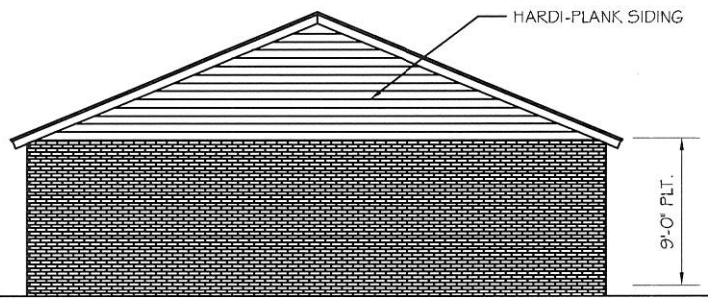

C REAR ELEVATION
1/8" = 1'-0"

D FRONT ELEVATION
1/8" = 1'-0"

1/8" = 1'-0"
A2-ELEV-1

12-15-15A10:37 RCVD
12-15-2014

GLEN SUMMERS, ARCHITECT
2802 WEST 17th STILLWATER, OKLA. 74074

PROJECT NAME: HOUSE for BRIAN HESTER
1207 NO. RAMSEY, STILLWATER, OKLAHOMA

DRAWING TITLE: ELEVATIONS

© COPYRIGHT, GLEN SUMMERS

DATE REVISED 21 SEPT 2015

DRAWING NO. A2