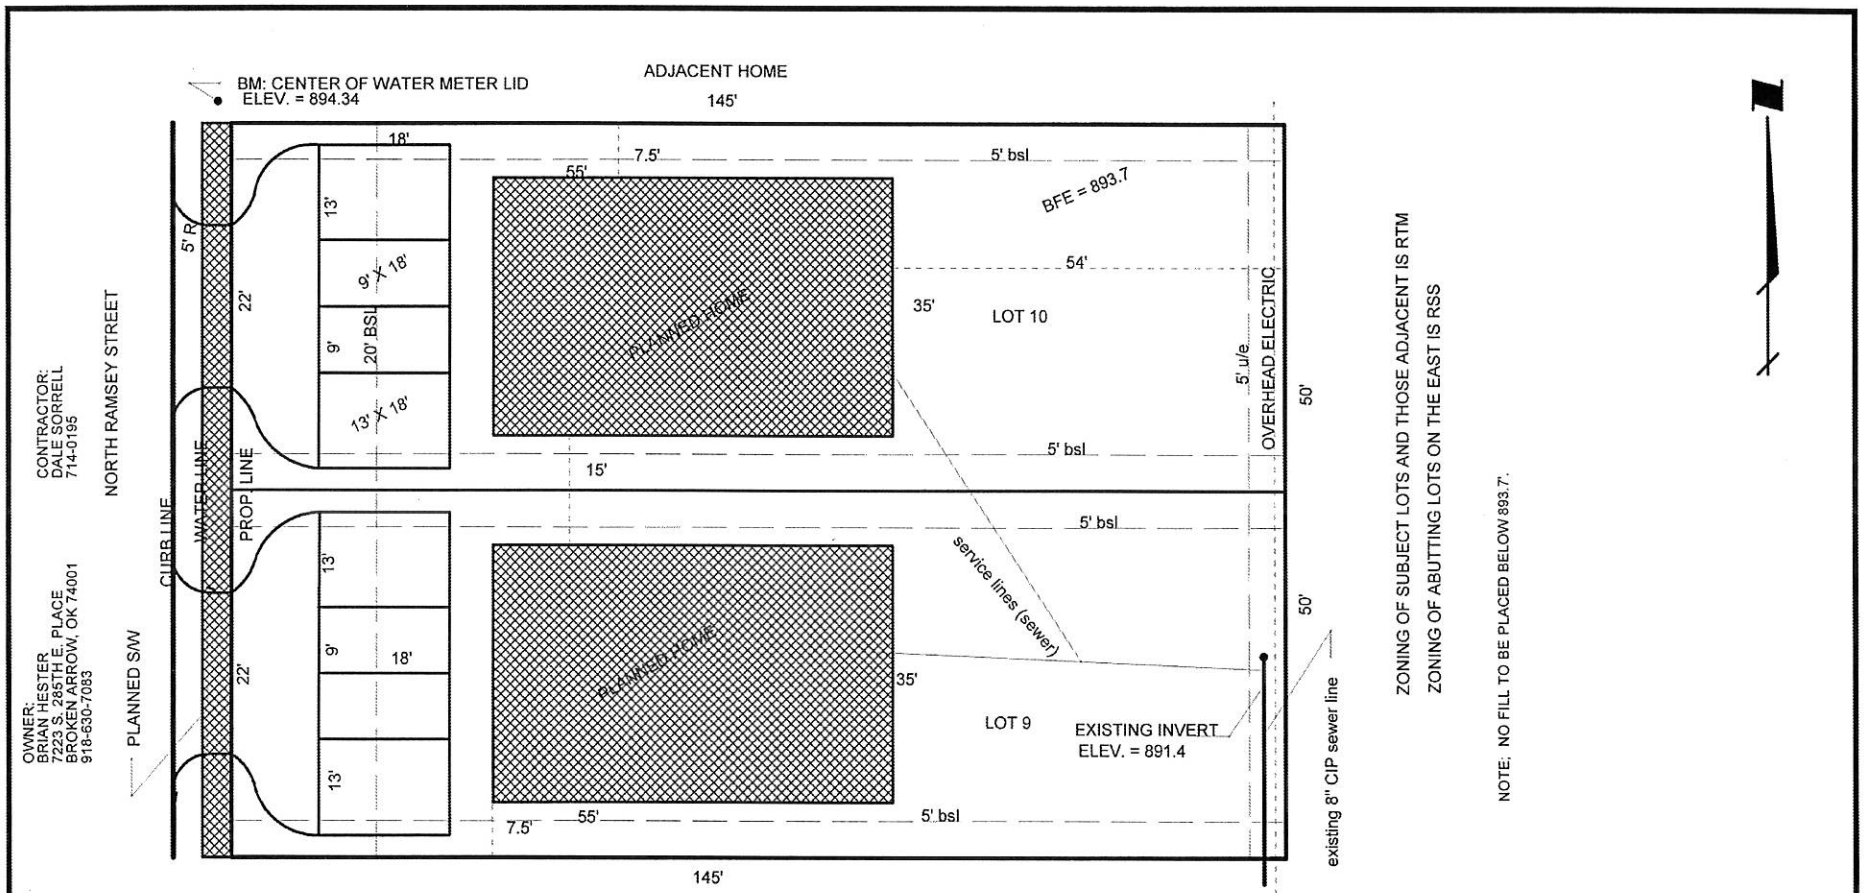

NOTE: FINAL FLOOR ELEVATION FOR EACH HOUSE TO BE AT 894.7 OR HIGHER. FLOOD PLAIN ELEVATION IS 893.7. EACH HOME CRAWLSPACE WILL HAVE STEMWALL VENTS WHICH PROVIDE AT LEAST 2000 SQUARE INCHES OF VENT SPACE, WITH VENT BOTTOMS LOCATED NOT MORE THAN ONE FOOT ABOVE ADJACENT FINISHED GRADE,AND SPACED EVENLY AROUNG STEMWALL.

ADJACENT HOME

SPECIFIC USE PERMIT (1/4/16 REVISION)		
LOTS 9&10, PAYNE'S SUBDIVISION		
OF BURR'S ADDITION		
DATE: 1/4/2016	SCALE: 1" = 20'	DRAWN BY: JWH

01-05-16A11:28 RCVD

P2.15.2044