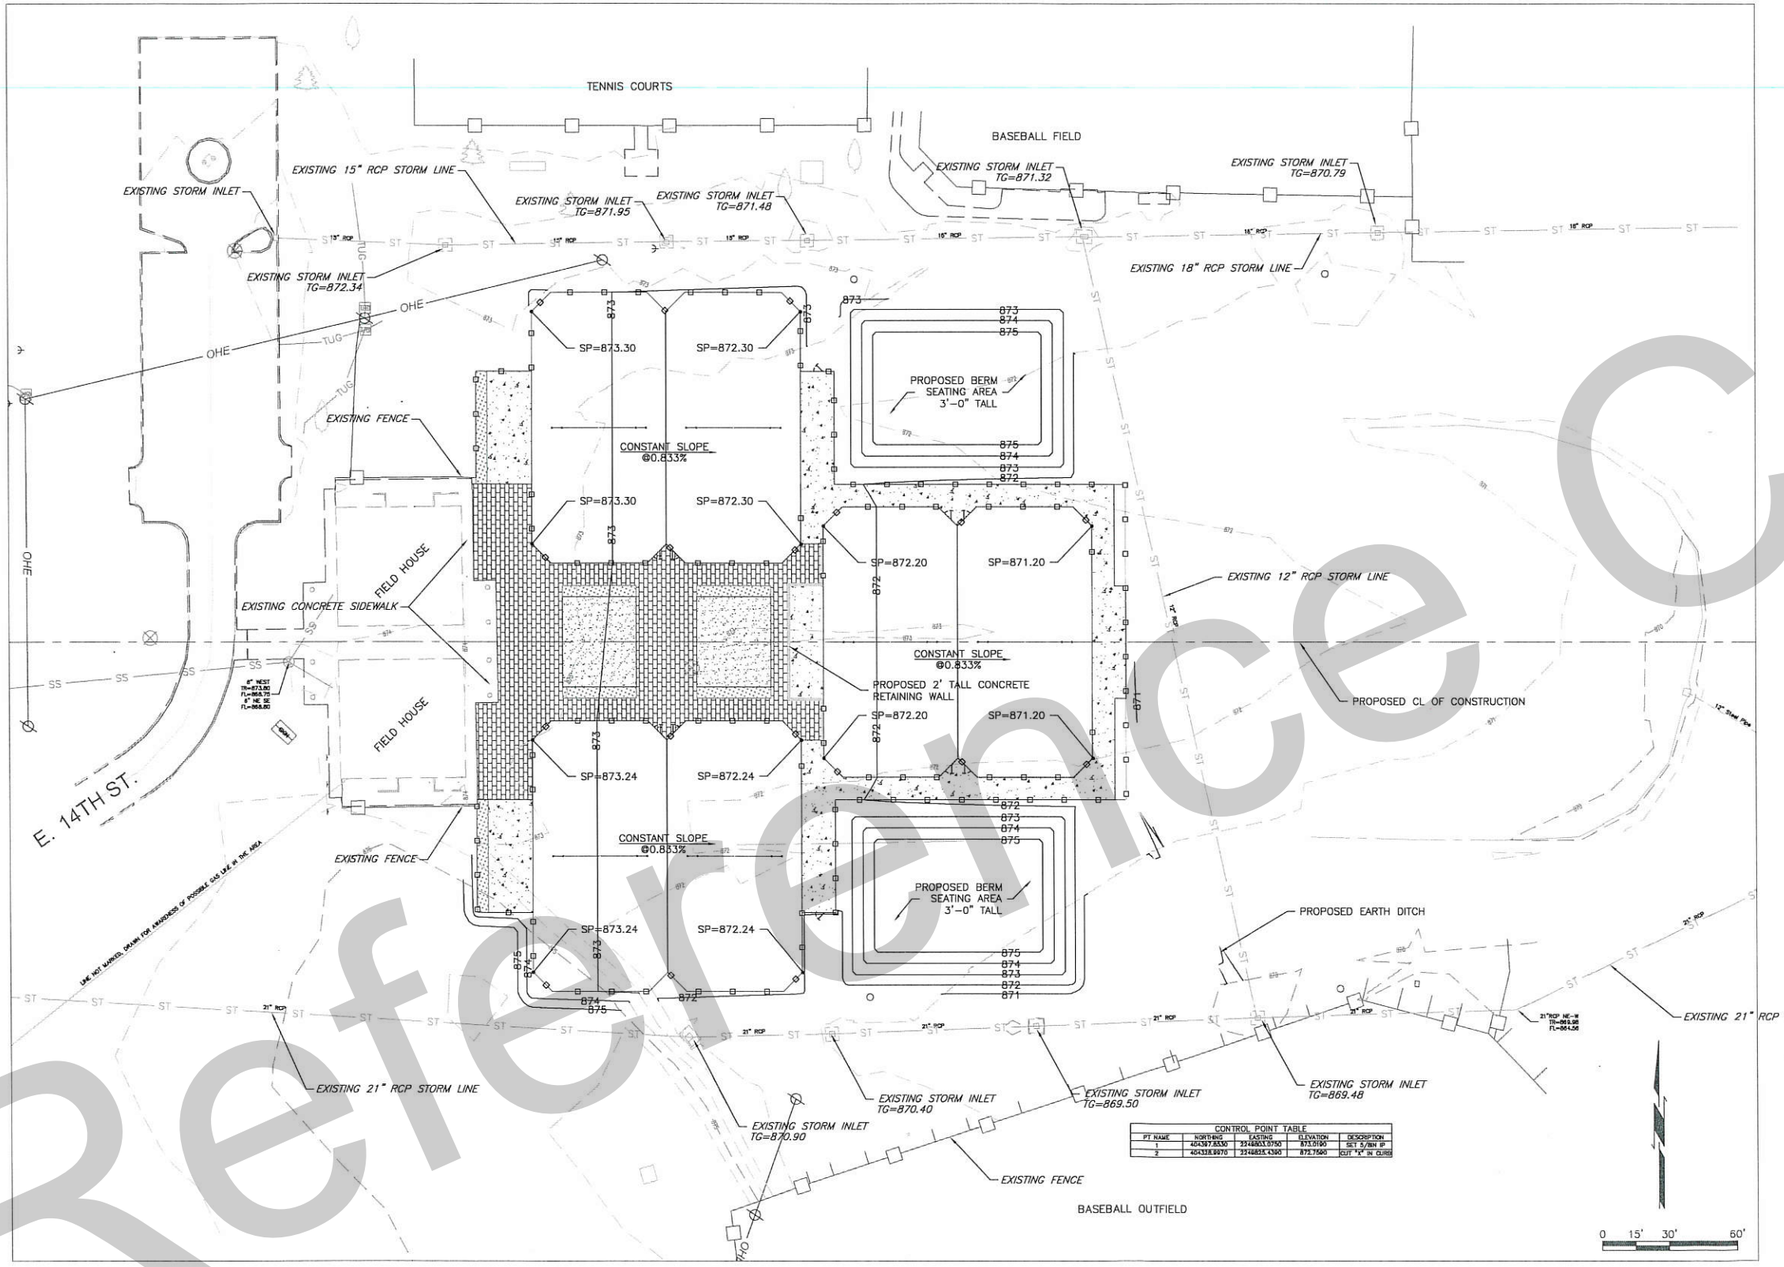

CONTROL POINT TABLE

PT NAME	NORTHING	EASTING	ELEVATION	DESCRIPTION
1	404397.8530	2248803.0750	873.0190	SET 5/8IN IP
2	404338.9970	2248825.4390	872.7590	CUT "X" IN CURB

UTILITY LOCATION NUMBERS
STATE-WIDE 1-800-522-6543
OUT -OF-STATE 1-800-654-8249

THESE NUMBERS ARE TO BE USED FOR INFORMATION ON THE LOCATION OF ALL UNDERGROUND UTILITIES. CONTACT THESE NUMBERS PRIOR TO ANY EXCAVATION.

BEFORE YOU DIG CALL OKIE 811 1-800-522-6543

Drawing Scale: 1"= 30' horz.

Note: Scale information is for 24"x36" drawing

CITY OF STILLWATER
TENNIS COURTS - PHASE I
COUCH PARK, STILLWATER, OK

Project Number: 1407
Client Number: xxxx

Seal:
NOT LICENSED PROFESSIONAL ENGINEER BRYAN W. RICHARDS 23079 OKLAHOMA

BRYAN W. RICHARDS, P.E.
Expires: 11/30/2016

BWR DESIGN GROUP

BWR DESIGN GROUP, LLC
13919-B N. MAY AVENUE, #173
OKLAHOMA CITY, OK 73134
405-761-5517
CA 7227, EXP. 06/30/2016

Issue Date: 05/08/2015

Purpose - Issue: PRELIMINARY 35% Schematic Design

Revisions:

No.	Date	Revision

Sheet Title:
PRELIMINARY GRADING PLAN

Sheet Number:
C2.0

Reference Copy