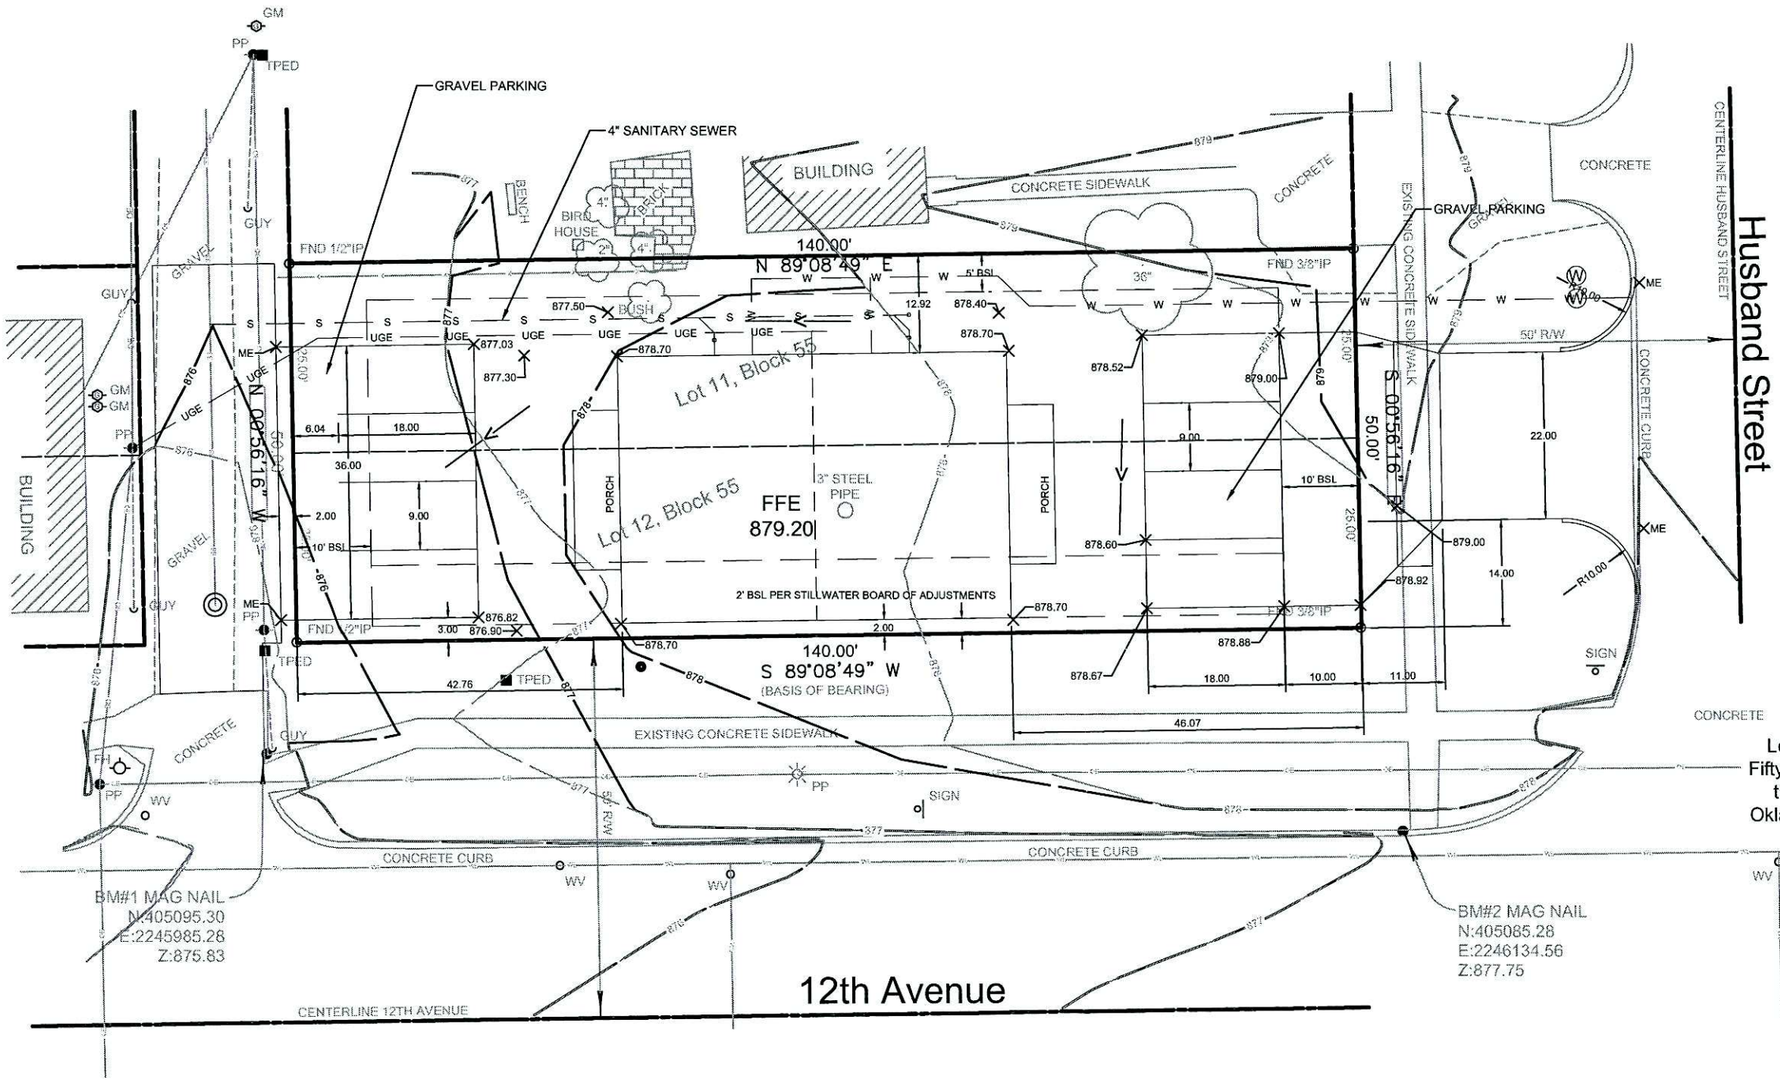

GRAPHIC SCALE

10 0 5 10 20

(IN FEET)
1 inch = 20 ft.

ME= MATCH
EXISTING GRADE

Lots Eleven(11) & Twelve (12), Block Fifty-Five (55), ORIGINAL TOWNSITE, to the City of Stillwater, Payne County, Oklahoma, according to the recorded plat thereof.

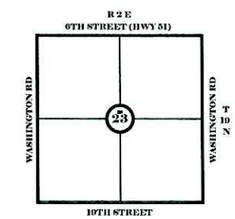

LOCATION MAP

PER FEMA FLOOD MAP #40119C0231F
EFFECTIVE 05/16/2007
LOCATION IS IN ZONE X

OWNER/DEVELOPER:
HUSBAND HOUSE, LLC
PAT ROGERS
908 FOX RIDGE DR
EDMOND, OK 73034
405-641-2122

TBM#1
MAG NAIL
NORTHING=405095.30
EASTING=2245985.28
ELEVATION=875.83

TBM#2
MAG NAIL
NORTHING=405085.28
EASTING=2246134.56
ELEVATION=877.75

06-15-16A09:56 RCVD
PZ. 16. 2018

THIS DOCUMENT TOGETHER WITH THE CONCEPTS AND DESIGN PRESENTED HERE IN, AS AN INSTRUMENT OF SERVICE, IS INTENDED ONLY FOR THE SPECIFIED PURPOSE AND CLIENT FOR WHICH IT WAS PREPARED. REUSE OF AND IMPROPER RELIANCE ON THIS DOCUMENT WITHOUT WRITTEN AUTHORIZATION AND ADAPTATION BY GOSE AND ASSOCIATES, SHALL BE WITHOUT LIABILITY TO GOSE AND ASSOCIATES.

MARK/DATE	REVISIONS:

Gose & Associates
Engineering • Planning • Land Services
113 E. 8th Avenue Stillwater, OK 74074 PH (405) 743-4907 CA 1640
www.gose-associates.com

JOB NUMBER	1201-01
DATE	06/09/2016
SCALE: AS SHOWN	
CREATED BY: LS	
DRAWN BY: LP	
CHECKED BY: SG	

RESIDENTIAL LOT PLAN (RLP)

1124 S HUSBAND ST
STILLWATER, OK

SHEET NUMBER
C1.0