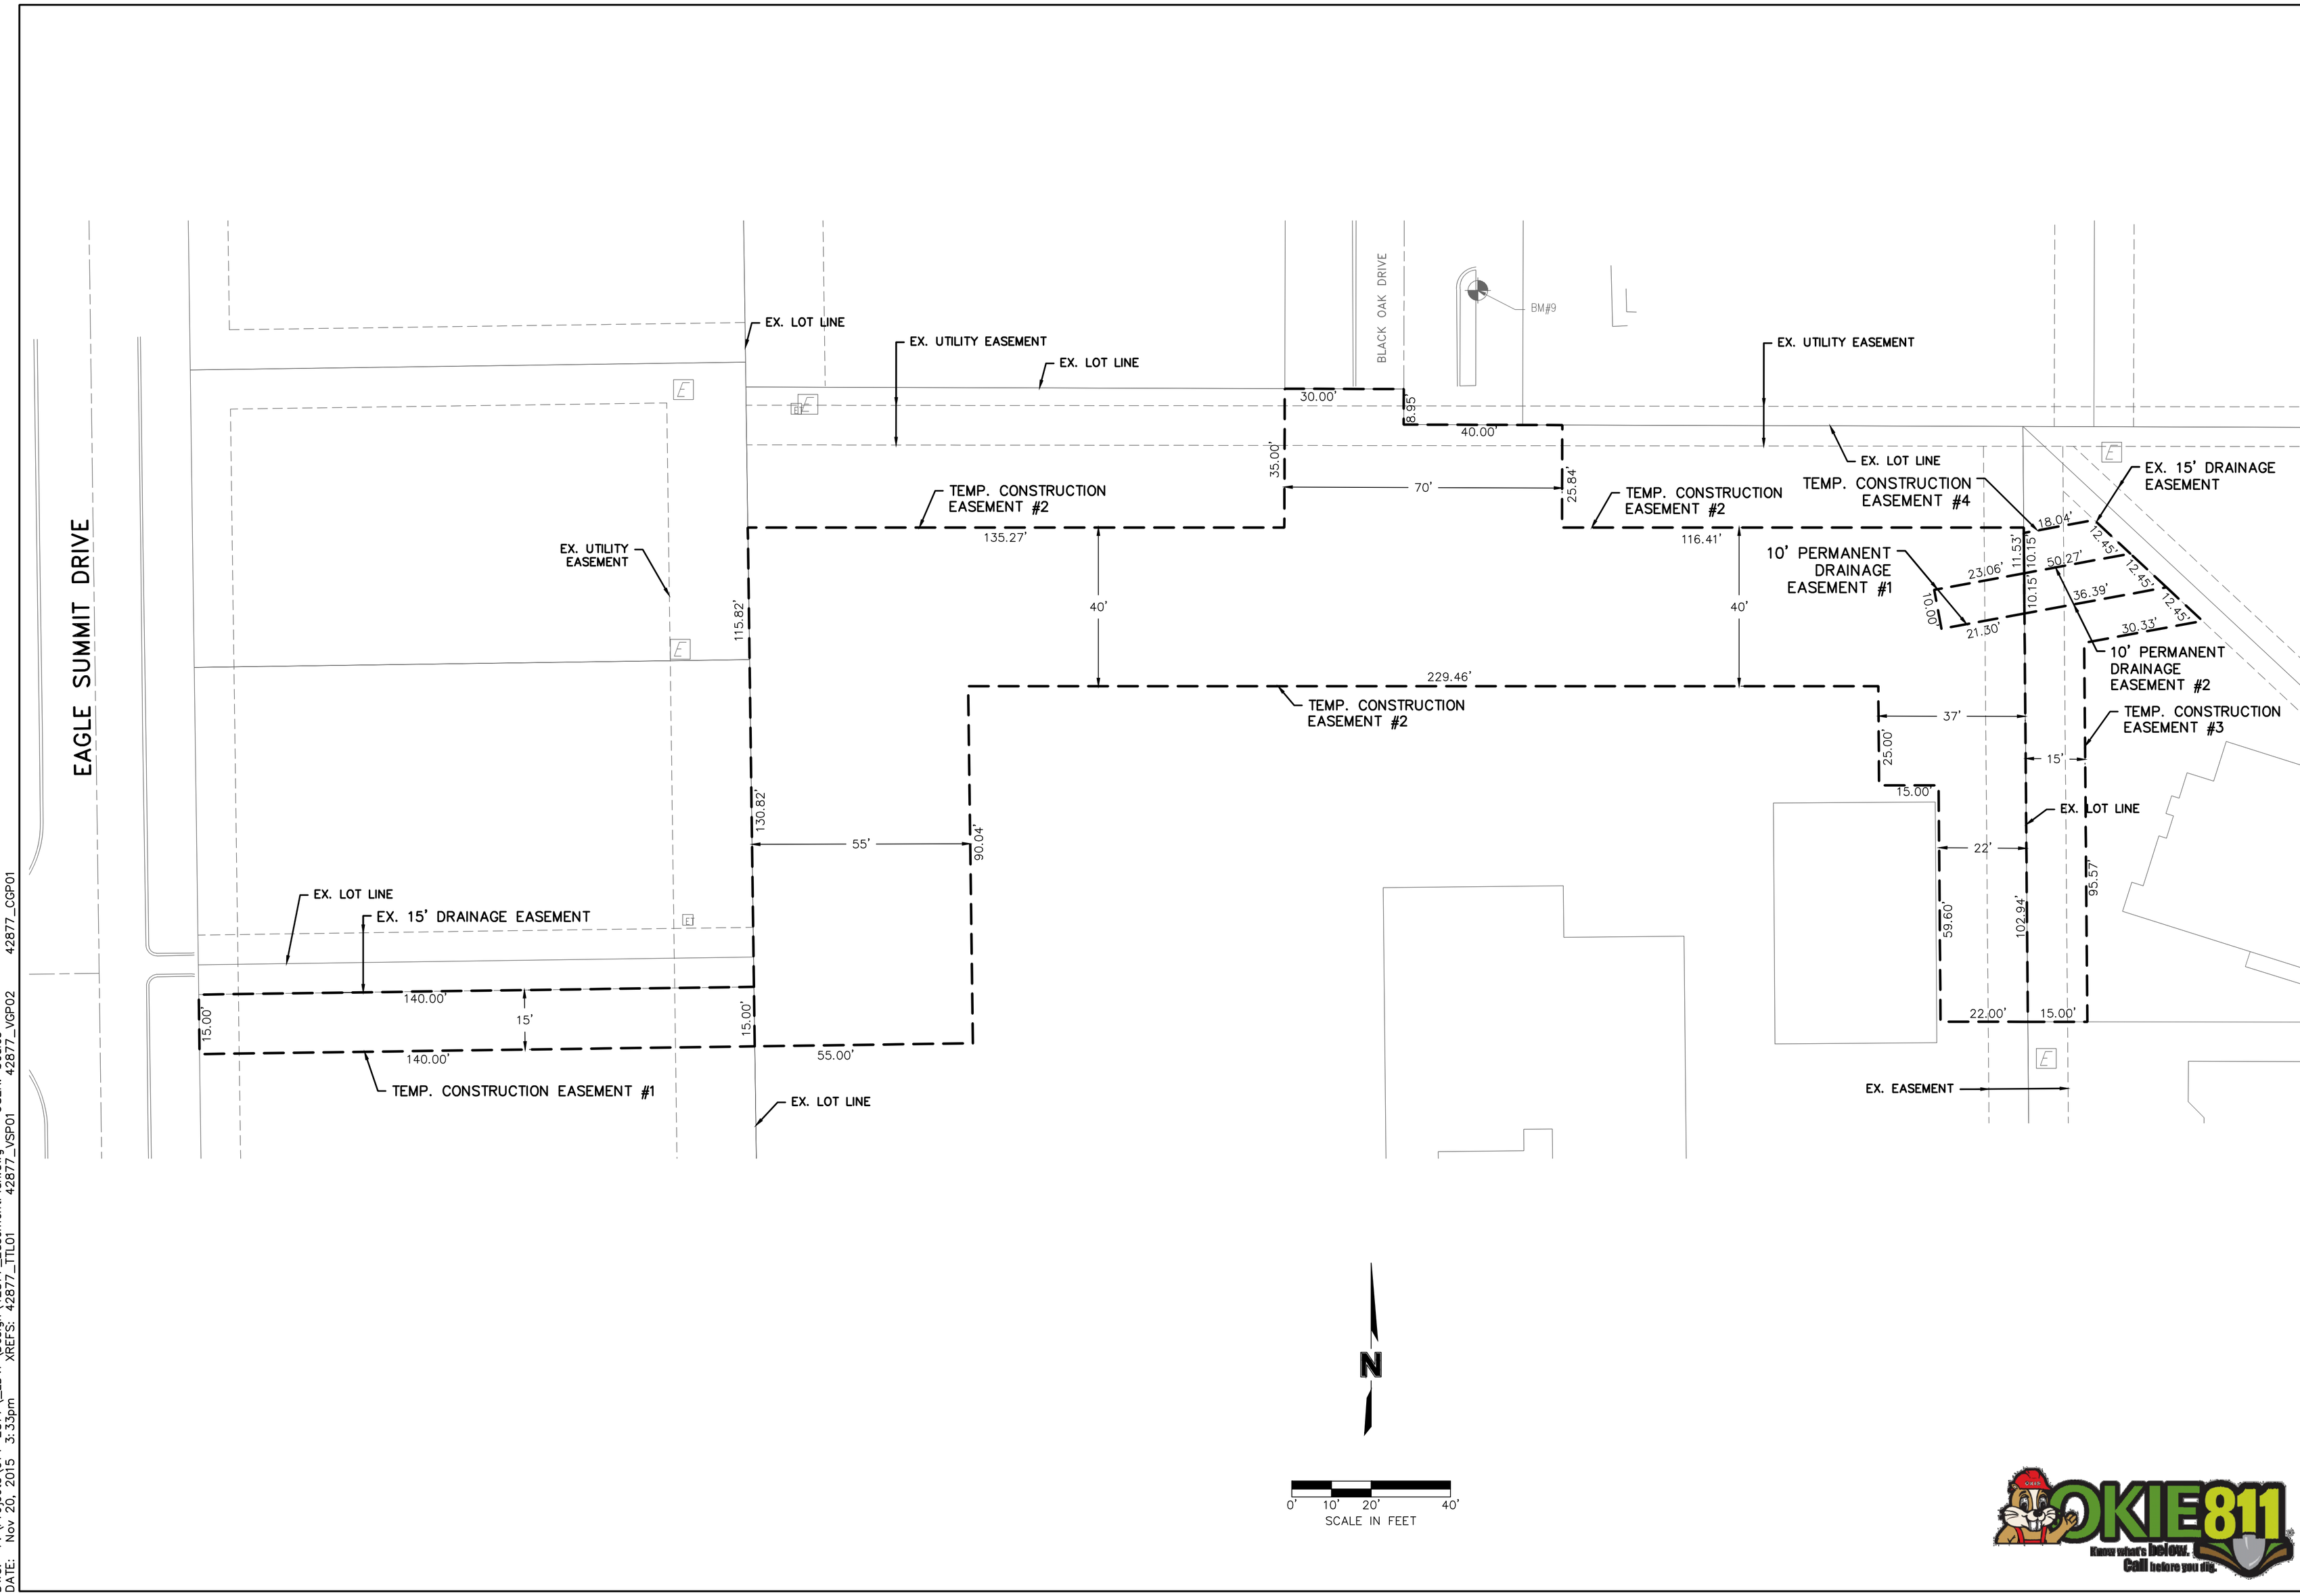

DWG: F:\Projects\014-2877_LDVP\Design\42877_EasementPlan.dwg USER: bcales
DATE: Nov 20, 2015 3:33pm XREFS: 42877_TTL01 42877_VSP01 42877_VGP02 42877_CGP01

CITY OF stillwater

OLSSON ASSOCIATES
201 NW 63RD STREET
SUITE 130
OKLAHOMA CITY, OK 73116
TEL 303.237.2072
FAX 303.237.2659
www.olssonassociates.com
C.A. #2483 EXP. 06\30\17

LICENSED PROFESSIONAL ENGINEER
BRIAN RAY OAKES
24567
OKLAHOMA
11-20-15

REV. NO.	DATE	REVISIONS DESCRIPTION
0	04/29/15	ISSUE FOR CONSTRUCTION
1	11/20/15	ISSUE FOR BID

REVISIONS

TEMPORARY AND PERMANENT DRAINAGE CONSTRUCTION EASEMENT

SOUTH BLACK OAK DRIVE VICINITY STORMWATER PROJECT

STILLWATER, OK

2015

drawn by: BTR
checked by: SA
approved by: DGC
project no.:
date:

OKIE811 Know what's below. Call before you dig.

SHEET C-005