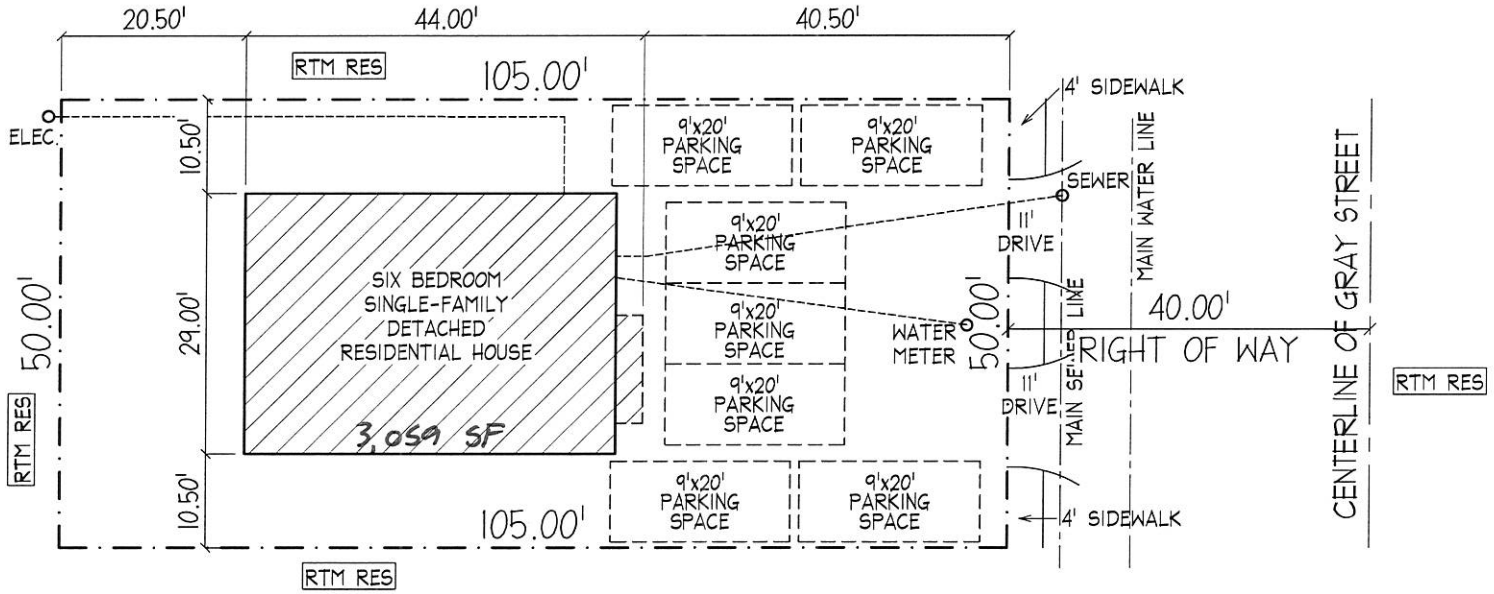

BAINBRIDGE DESIGN GROUP LLC
RESIDENTIAL DESIGN SERVICES
7318 S. YALE AVE. STE. C. TULSA, OK 74136 918 . 499 . 1497

TRUE NORTH

SCALE = 1"=20'

FIELD VERIFY LOCATION OF HOUSE

Client: Executive Residential Group

(918)978-7656

Legal Description:
LOTS 11 & 12, BLOCK 3, ORMSBY HEIGHTS ADDITION,
CITY OF STILLWATER, PAYNE COUNTY, STATE OF OKLAHOMA.
508 S. GRAY

11-20-15P01:49 RCVD