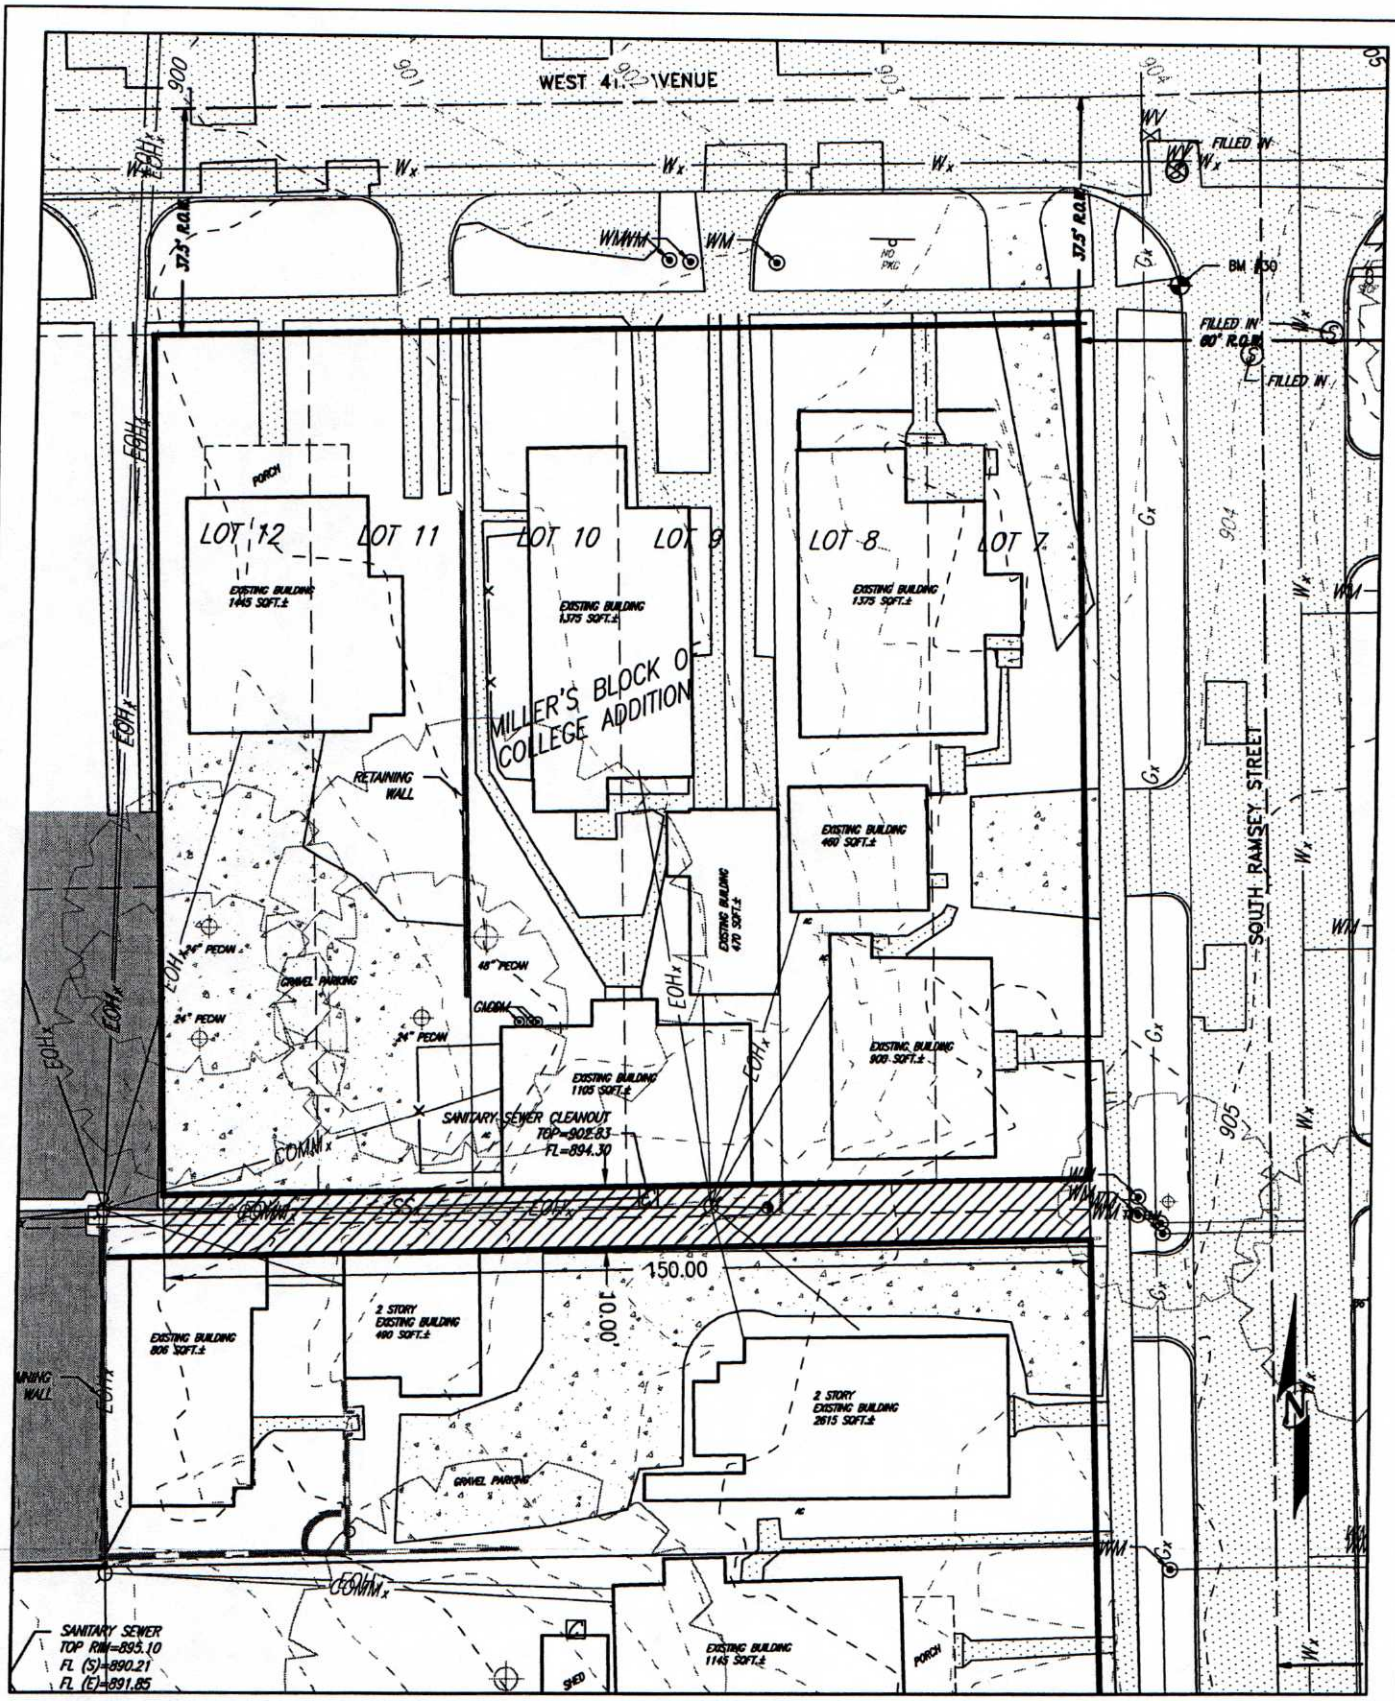

DATE 08/16	NEW MIXED-USE PROJECT STILLWATER, OK
SCALE 1"=30'	STILLWATER, OK
	CLOSING SITE PLAN

Keystone Engineering and Land Surveying, Inc.

923 SOUTH LOWRY STREET
POST OFFICE BOX 436
STILLWATER, OK 74076

PHONE: (405) 743-3355
FAX: (405) 743-3933
CA #5877 EXP: 6/30/2017

RECEIVED

COPYRIGHT © 2016 BY KEYSTONE ENGINEERING AND LAND SURVEYING, INC.

02.16.2115