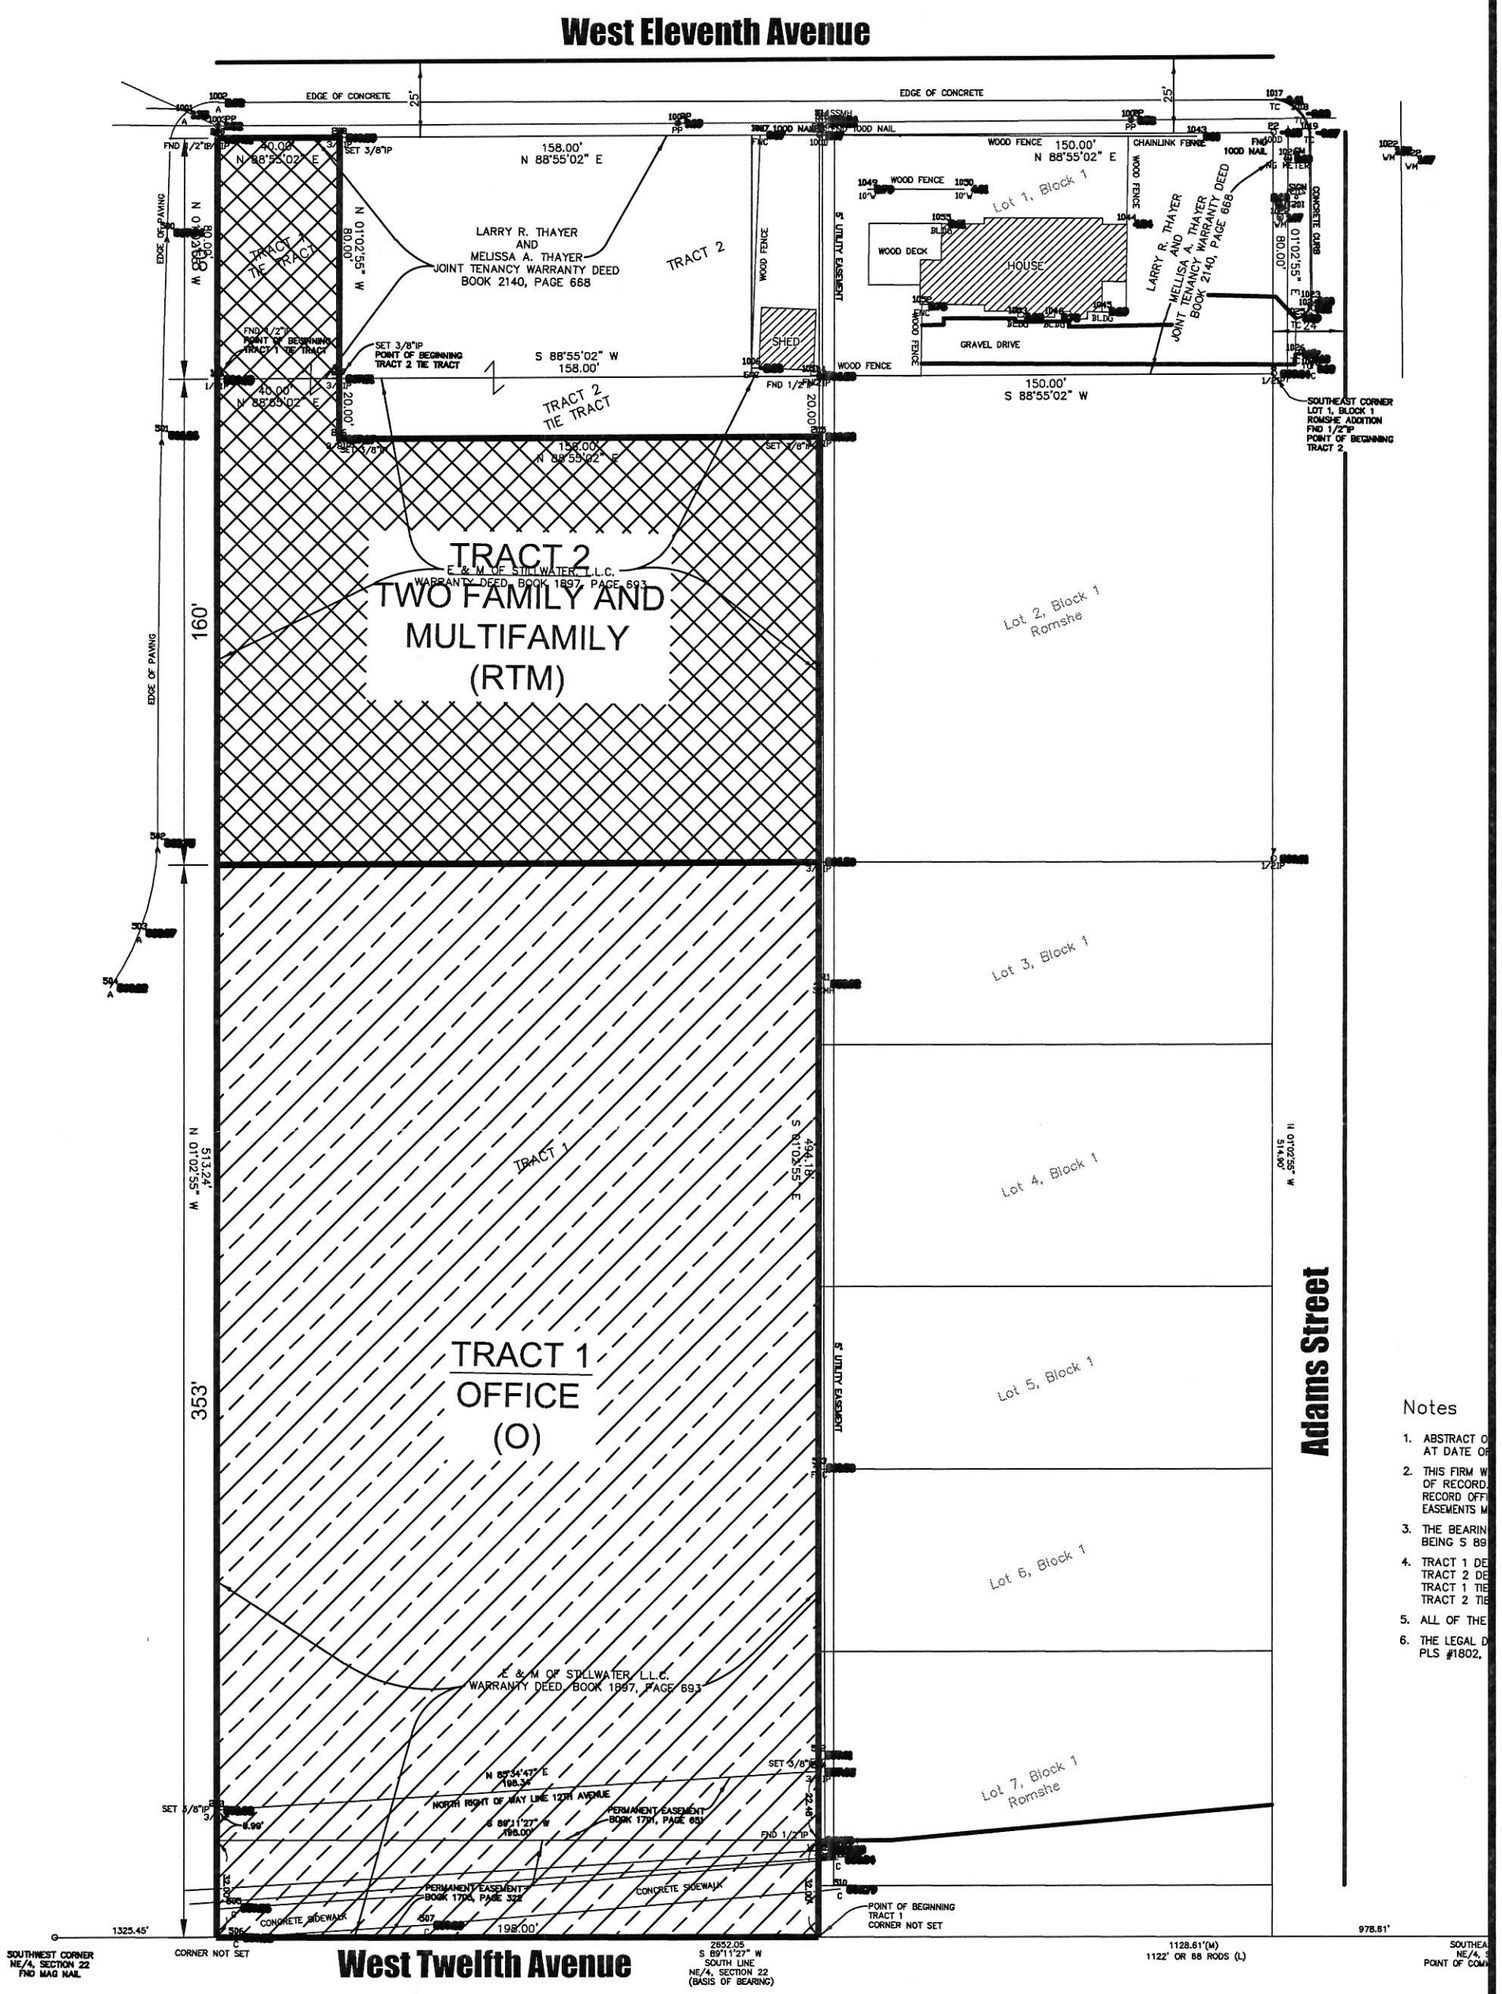


Notes

1. ABSTRACT O
AT DATE OF
2. THIS FIRM W
OF RECORD.
RECORD OFFI
EASEMENTS M
3. THE BEARIN
BEING S 89
4. TRACT 1 DE
TRACT 2 DE
TRACT 1 TIE
TRACT 2 TIE
5. ALL OF THE
6. THE LEGAL D
PLS #1802,

N

GRAPHIC SCALE

50 0 25 50

( IN FEET )
1" = 50'

MAP AMENDMENT
EXHIBIT

1200 W. 12TH AVENUE

SCALE: AS NOTED
DATE: 09/28/2016
JOB NO: 624-28

Gose & Associates
ENGINEERING • PLANNING • LAND SERVICES
113 E. 8TH AVE. STILLWATER, OK 74074 • PHONE: (405) 743-4907
OK CA 1640 • EXPIRES: 06/30/2018
WWW.GOSE-ASSOCIATES.COM

THIS DOCUMENT TOGETHER WITH THE CONCEPTS AND DESIGN PRESENTED HERE IN, AS AN INSTRUMENT OF SERVICE, IS INTENDED ONLY FOR THE SPECIFIC PURPOSE AND CLIENT FOR WHICH IT WAS PREPARED. REUSE OF AND IMPROPER RELIANCE ON THIS DOCUMENT WITHOUT WRITTEN AUTHORIZATION AND ADAPTATION BY GOSE& ASSOCIATES, SHALL BE WITHOUT LIABILITY TO GOSE & ASSOCIATES.